5332.TIR

Street: MILLARD RD. X-Street: EDWARDS

OFFICIAL USE ONLY

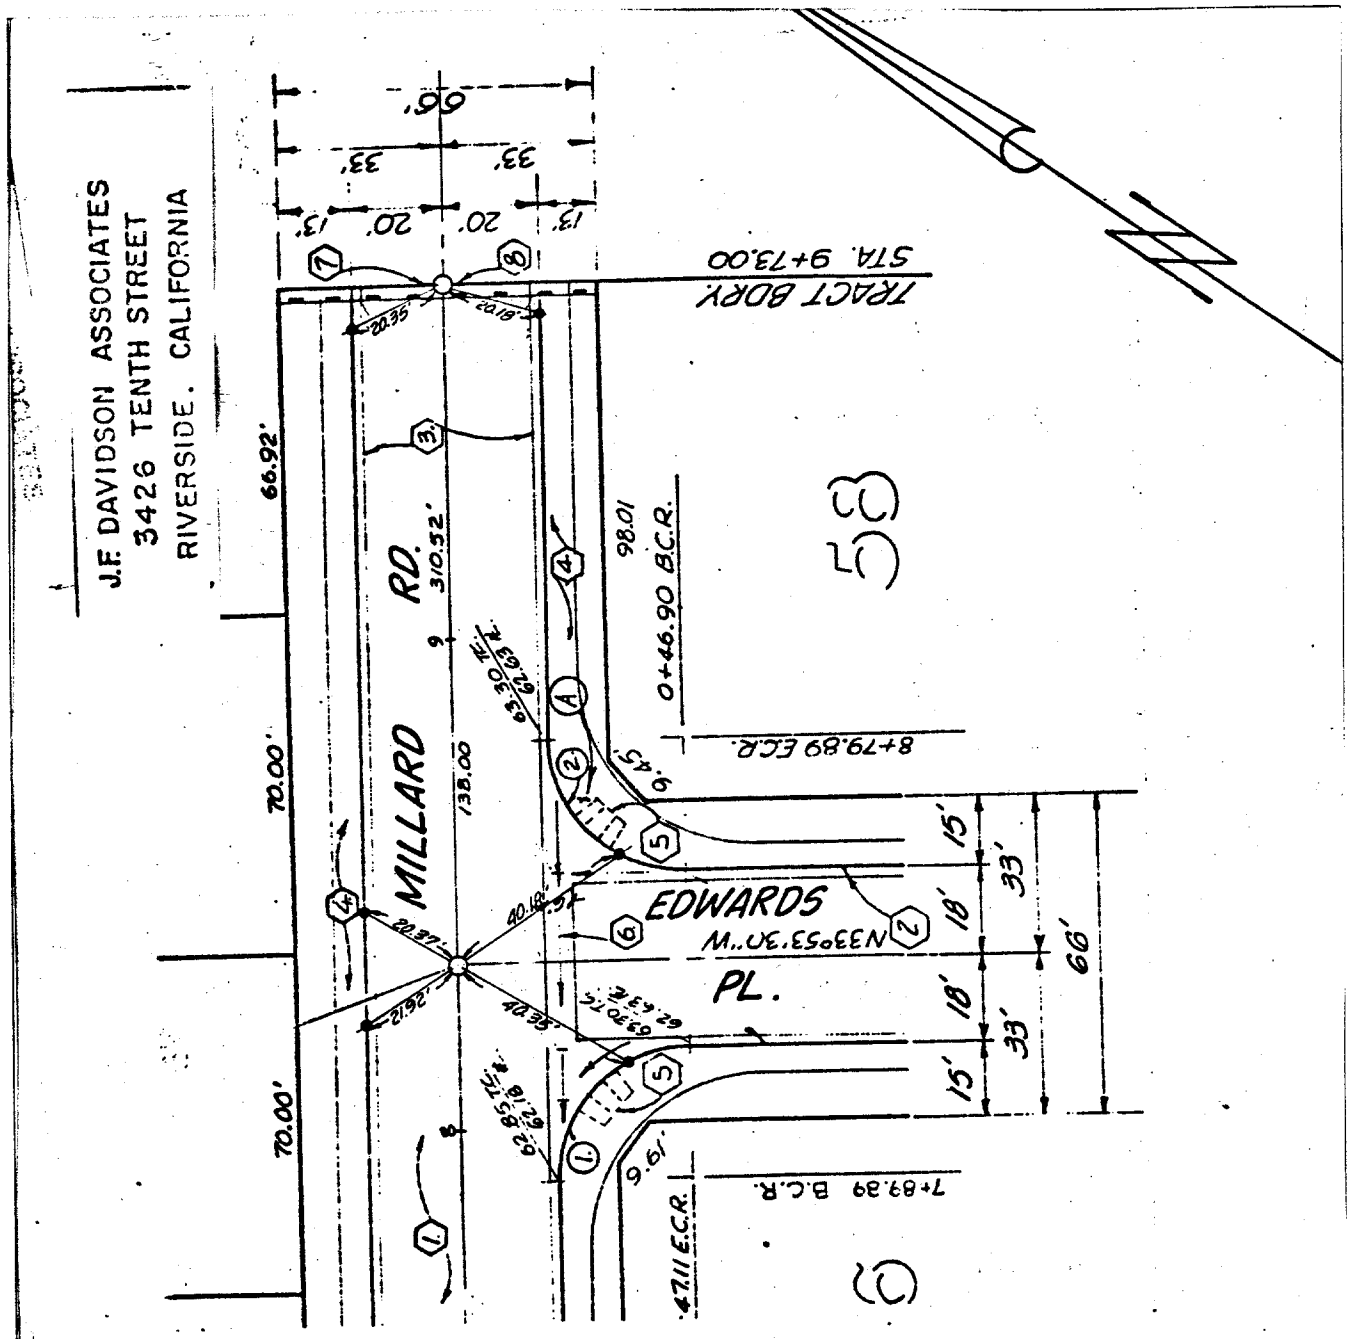

• Indicates set Nail on Curb.
○ Indicates 3/4" I.P. with plastic plug stamped R.C.E. 862, Flush

╳ FD. Ramset Nail on T/C	● FD. LD. & TK. on T/C
■ FD. "C" Nail on T/C	○ Set LD. & TK. on T/C

Scale: 1"=40'	**OFFICIAL TIE PLAT**	TR 8898-2
Date: 2/28/79	**CITY OF RIVERSIDE**	
Drawn by:	*These ties are for the purpose of perpetuating the found monumentation. No claim is made as to the relationship of the points or lines shown hereon to true boundary locations.*	Sheet 2 of 6
W.O.:		File No.:
F.B.:		