5413.TIF

261.TIF

DATE 4-24-00

JOB NO. 30728.000

SWING TIES

FB 1 PG 2

SHEET 2 OF 16

CLIENT E TIES TR-22408-2 JOB NAME SYCAMORE

DESCRIPTION MOOR COURT

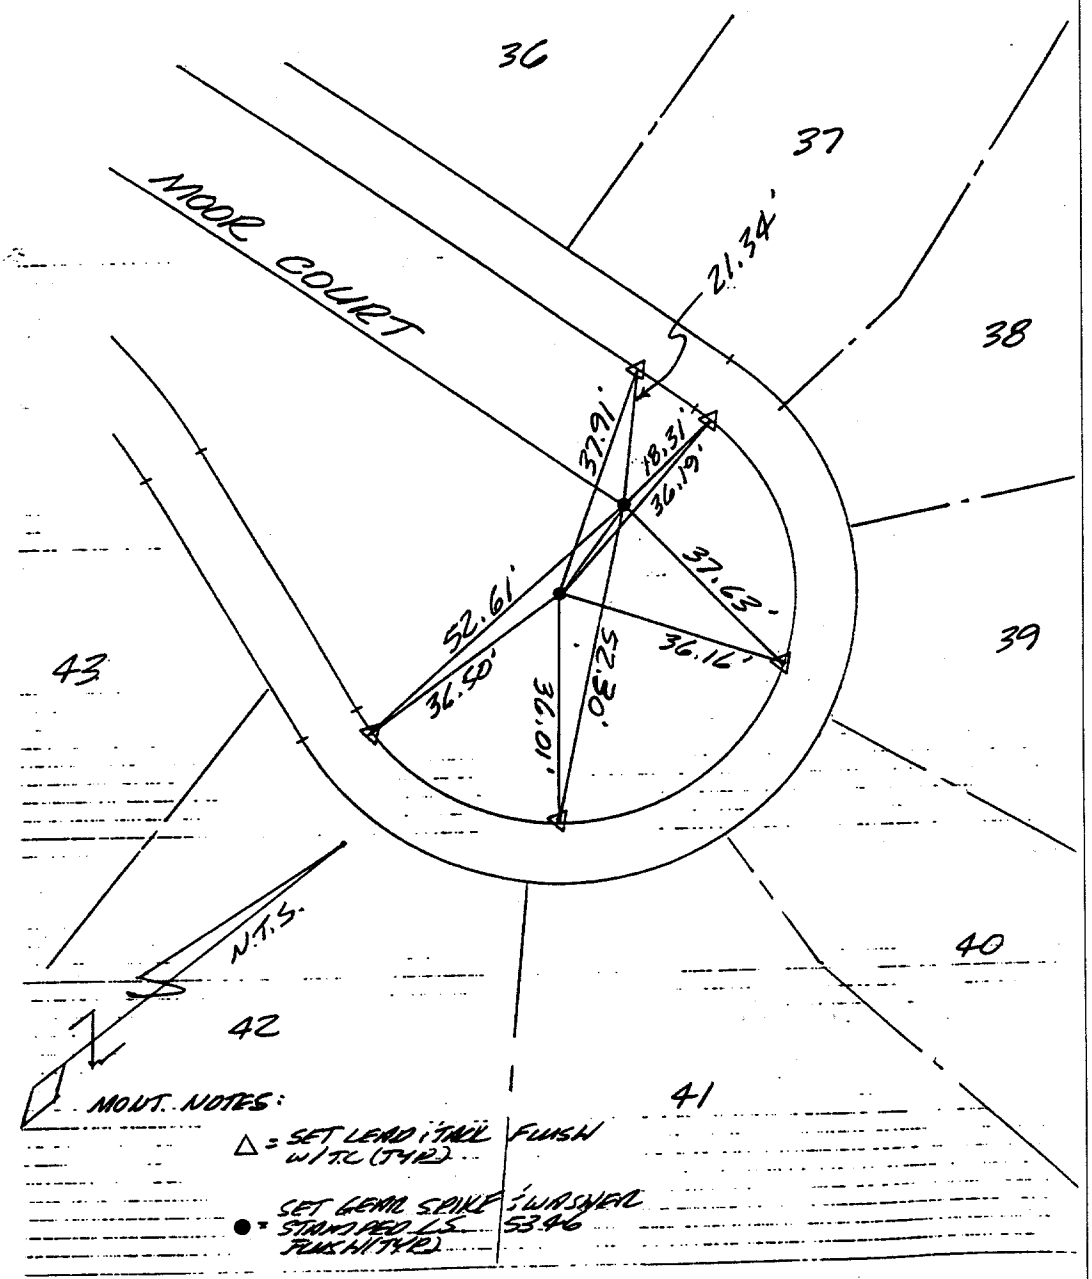

CREW ER

REF.

MONT. NOTES:

△ = SET LEAD & TACK FLUSH W/T.C (TYP)

● = SET GEAR SPIKE & WASHER STAMPED L.S. 53.46 FLUSH (TYP)

Street: MOOR CT

261.TIF

X-Street: EAST OF KENDRICK DR.

OFFICIAL USE ONLY

× FD. Ramset Nail on T/C

■ FD. "C" Nail on T/C

● FD. LD. & TK. on T/C

○ Set LD. & TK. on T/C

Scale: N.T.S.	**OFFICIAL TIE PLAT** **CITY OF RIVERSIDE**	
Date: 4-24-00		
Drawn by:	*These ties are for the purpose of perpetuating the found monumentation. No claim is made as to the relationship of the points or lines shown hereon to true boundary locations.*	Sheet 1 of 1
W.O.:		File No.:
F.B.:		