5417.TIF

PARTY NO. AND MEMBERS — Bailey Jarding MacArthur F.B. 1035 PAGE 256

M.S. | NOTES CALC'D BY | NOTES CHECKED BY | MAP NO. | WEATHER

CENTERLINE TIES ARE TO STUDS IN TOP OF CURB.

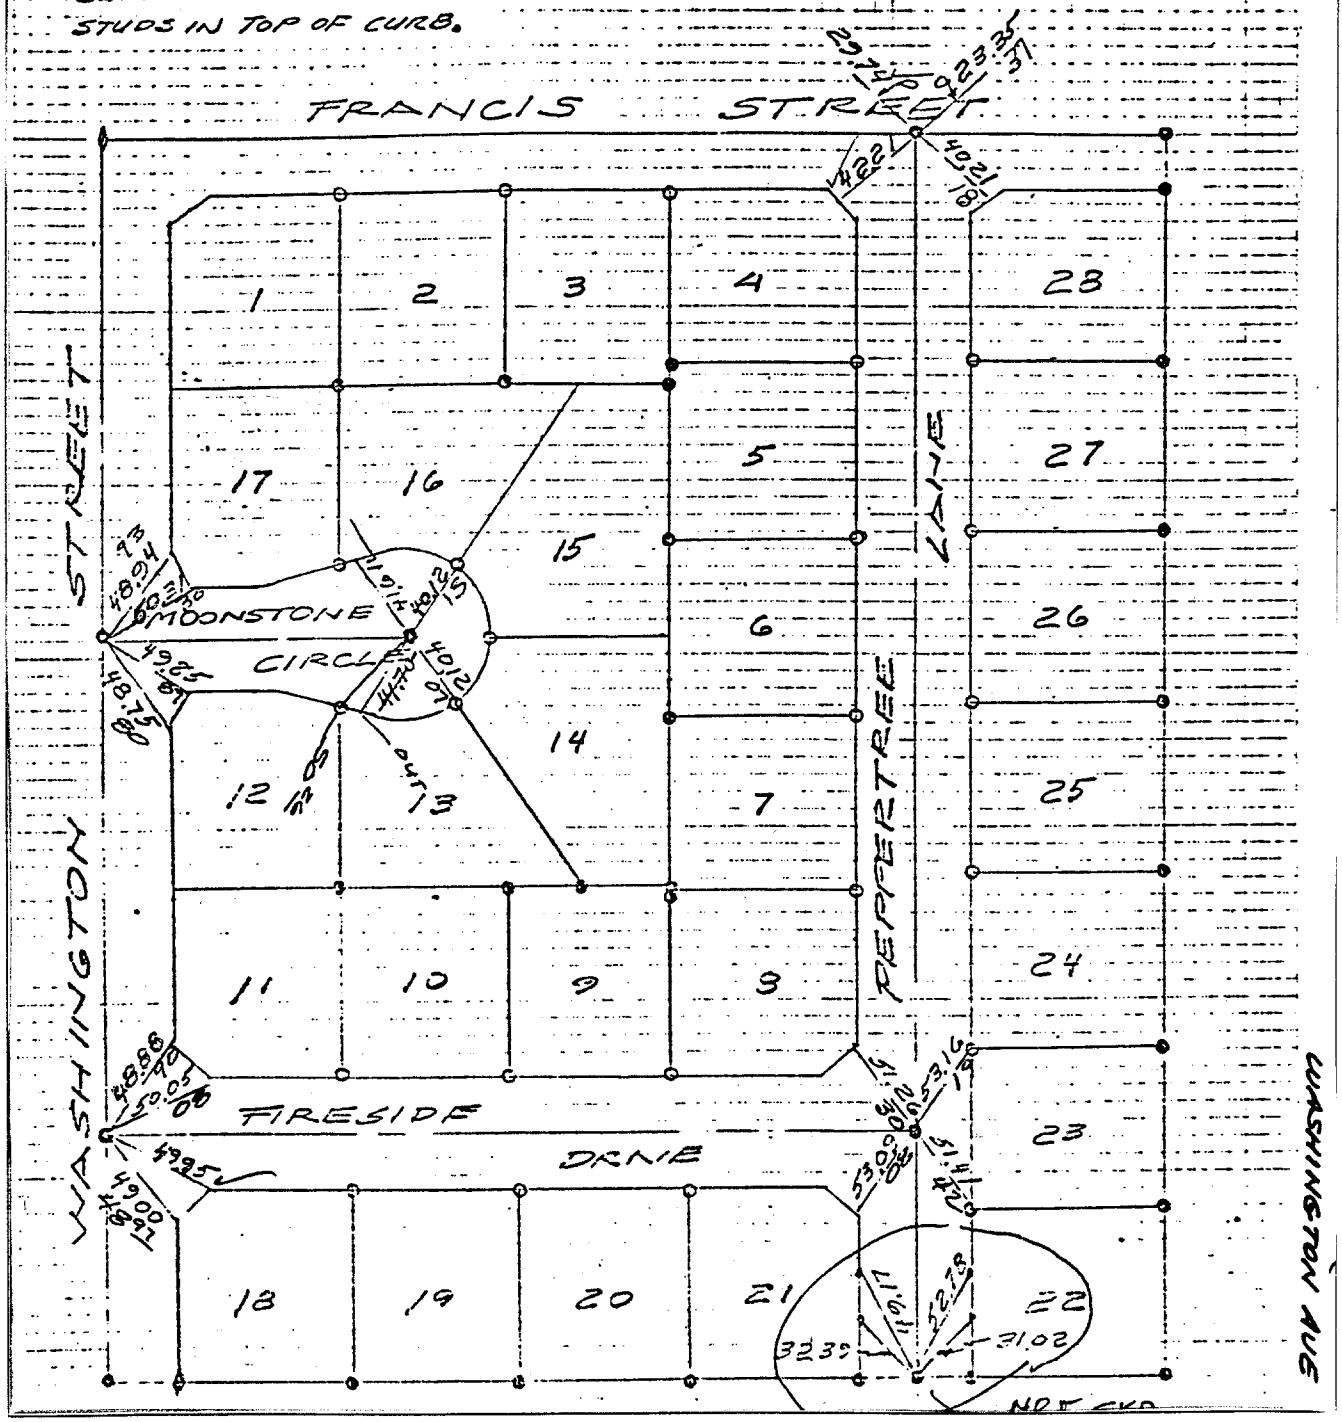

Street: MOONSTONE CIRCLE X-Street: WASHINGTON AVE

OFFICIAL USE ONLY

✕ FD. Ramset Nail on T/C ● FD. LD. & TK. on T/C

■ FD. "C" Nail on T/C ○ Set LD. & TK. on T/C

Scale:	**OFFICIAL TIE PLAT**	TRACT 5913-1
Date: 2-10-77	**CITY OF RIVERSIDE**	
Drawn by:	*These ties are for the purpose of perpetuating the found monumentation. No claim is made as to the relationship of the points or lines shown hereon to true boundary locations.*	
W.O.:		Sheet 1 of 1
F.B.: 1035		File No.: