5430.TIF

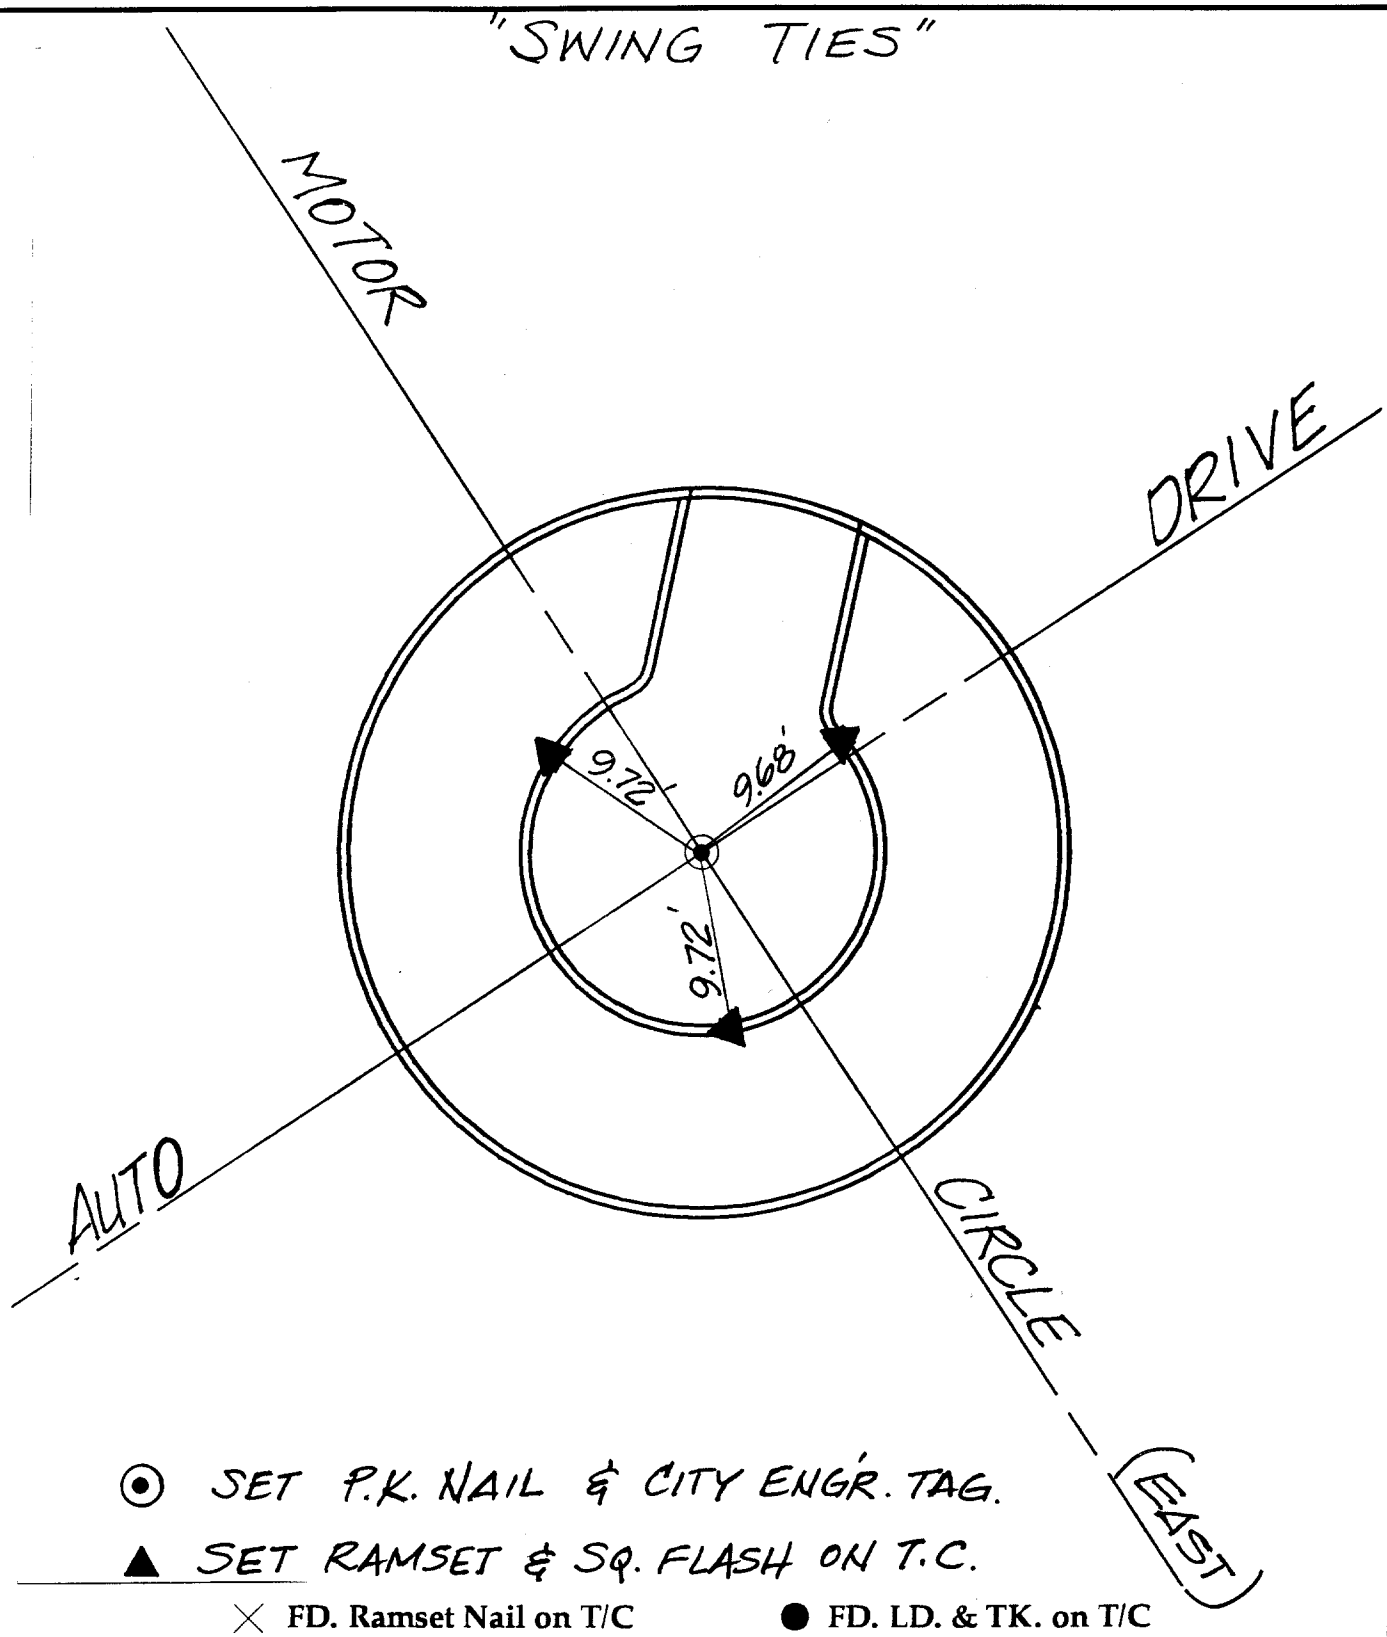


⊙ SET P.K. NAIL & CITY ENGR. TAG.

▲ SET RAMSET & SQ. FLASH ON T.C.

× FD. Ramset Nail on T/C

■ FD. "C" Nail on T/C

● FD. LD. & TK. on T/C

○ Set LD. & TK. on T/C

Street: AUTO DRIVE

X-Street: MOTOR CIRCLE (EAST)

OFFICIAL USE ONLY

| | | |
|---|---|---|
| Scale: 1" = 20' | **OFFICIAL TIE PLAT** | N W E S |
| Date: 01/05/00 | **CITY OF RIVERSIDE** | |
| Drawn by: KGE-CS | *These ties are for the purpose of perpetuating the found monumentation. No claim is made as to the relationship of the points or lines shown hereon to true boundary locations.* | |
| W.O.: | | Sheet 1 of 1 |
| F.B.: | | File No.: |