5450.TIF

GARCIA - FANN - BELDEN

HISTORICAL DATA
CRFB 555/12
CRFB 665/47

TRANSIT TIES

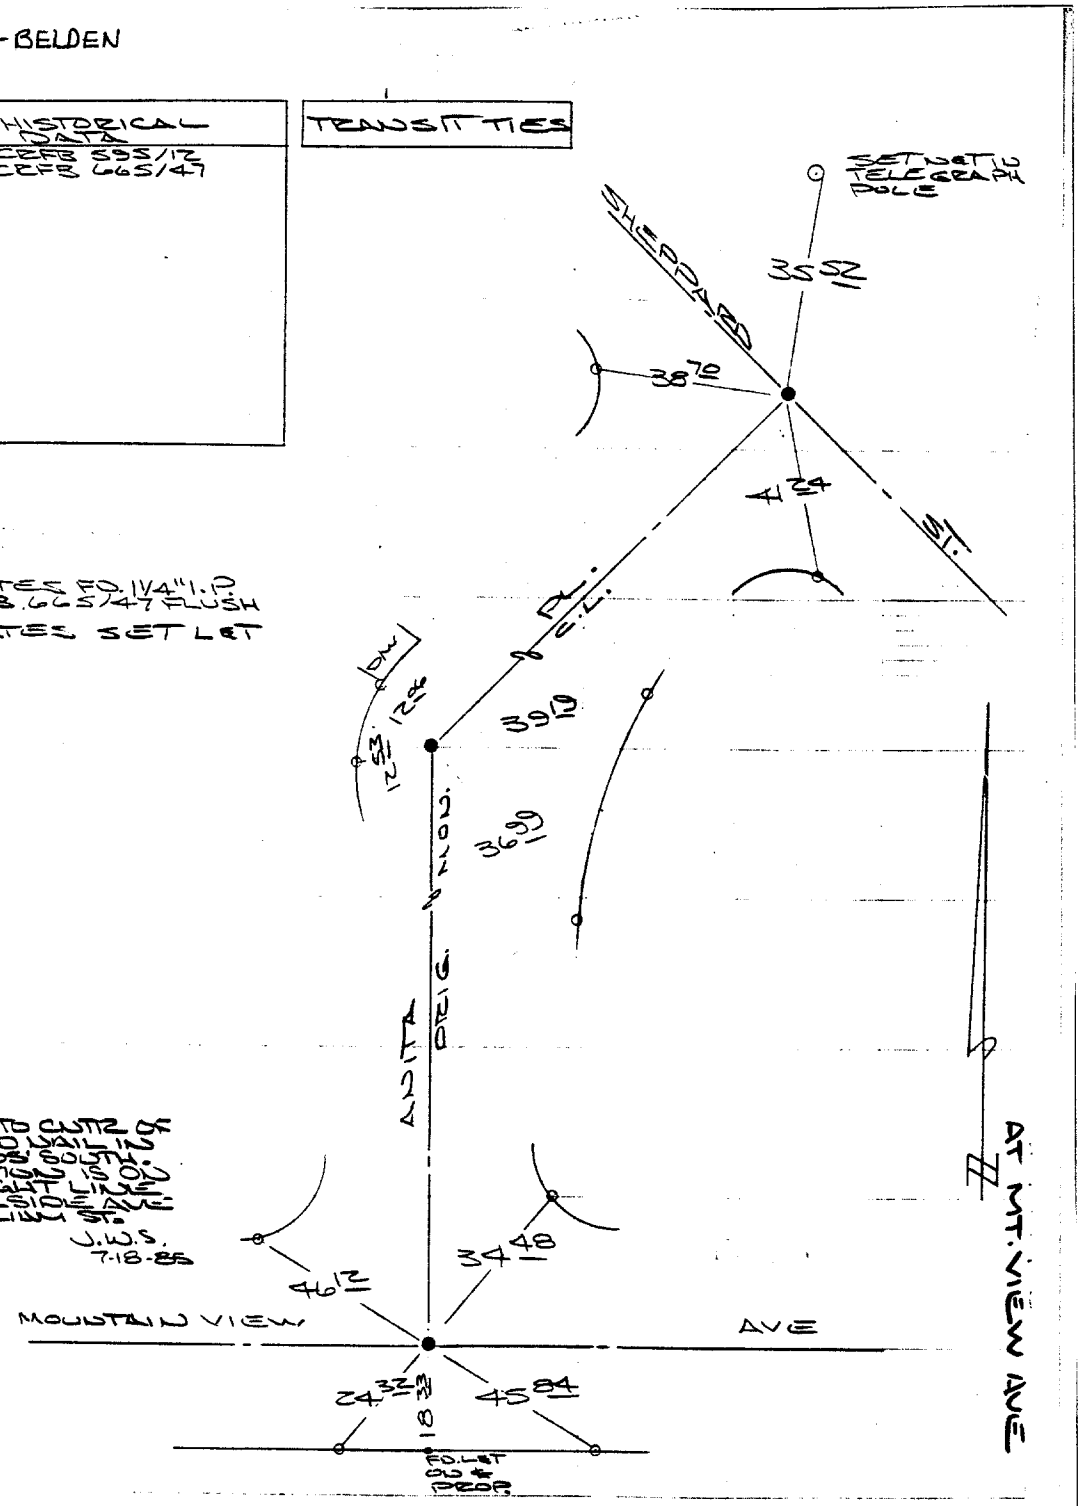

● INDICATES FD. 1 1/4" I.P. PER. FB. 665/47 FLUSH

○ INDICATES SET LET IN CB.

"NOTE"
TIES ARE TO CENTER OF 1 1/4" I.P. FD NAIL IN PIPE 0.05' SOUTH. TIE POSITION IS ON A STRAIGHT LINE BET HILLSIDE AVE AND WILLIAM ST.
J.W.S.
7-18-85

SERVCO NO. 7036

Rite in the Rain WEATHERPROOF

S-648

Street: MT. VIEW AVE

X-Street: ANITA PL

OFFICIAL USE ONLY

✕ FD. Ramset Nail on T/C
■ FD. "C" Nail on T/C
● FD. LD. & TK. on T/C
○ Set LD. & TK. on T/C

Scale:	**OFFICIAL TIE PLAT** **CITY OF RIVERSIDE**	
Date: JULY 17, 1985		
Drawn by:	*These ties are for the purpose of perpetuating the found monumentation. No claim is made as to the relationship of the points or lines shown hereon to true boundary locations.*	Sheet 1 of 1
W.O.:		File No.:
F.B.:		