CIVIL ENGINEERS • SURVEYORS • PLANNERS

SURVEY OF TR. 11272

FOR EDLEY W.O.No. 9016 DATE 11-12-86

SURVEY PARTY ANDREWS, MABERRY REF. A.M.

STREET CENTURY AVE X-STREET BARRANCA DR 548.TIE

OFFICE USE ONLY

SURVEY NOTES

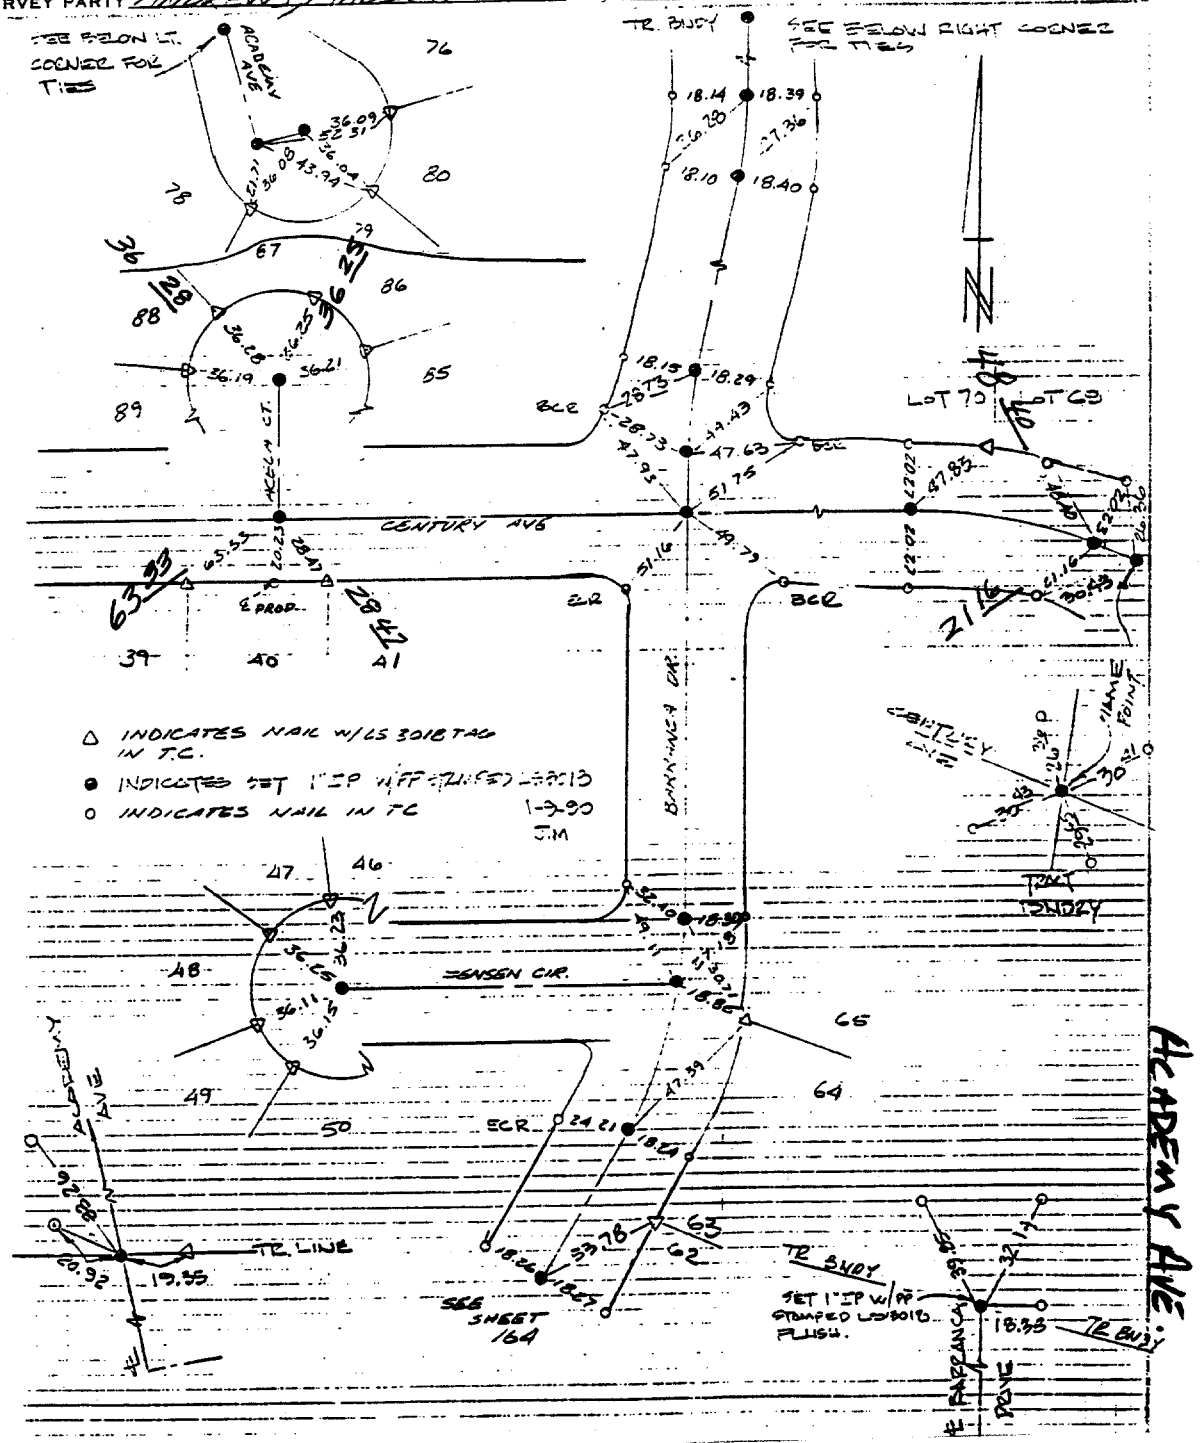

X FD. Ramset Nail on T/C

■ FD. "C" Nail on T/C

● FD. LD. & TK. on T/C

○ SET LD. & TK. On T/C

SCALE:	OFFICIAL TIE PLAT CITY OF RIVERSIDE	SHEET
DATE:		
DR. BY:	*These ties are for the purpose of perpetuating the found monumentation. No claim is made as to the relationship of the points or lines shown hereon to true boundary locations.*	OF SHEETS
W.O.:		FILE NO.:
F.B.:		