5484.T/F

Street: MT. VERNON X-Street: WATKINS DR.

OFFICIAL USE ONLY

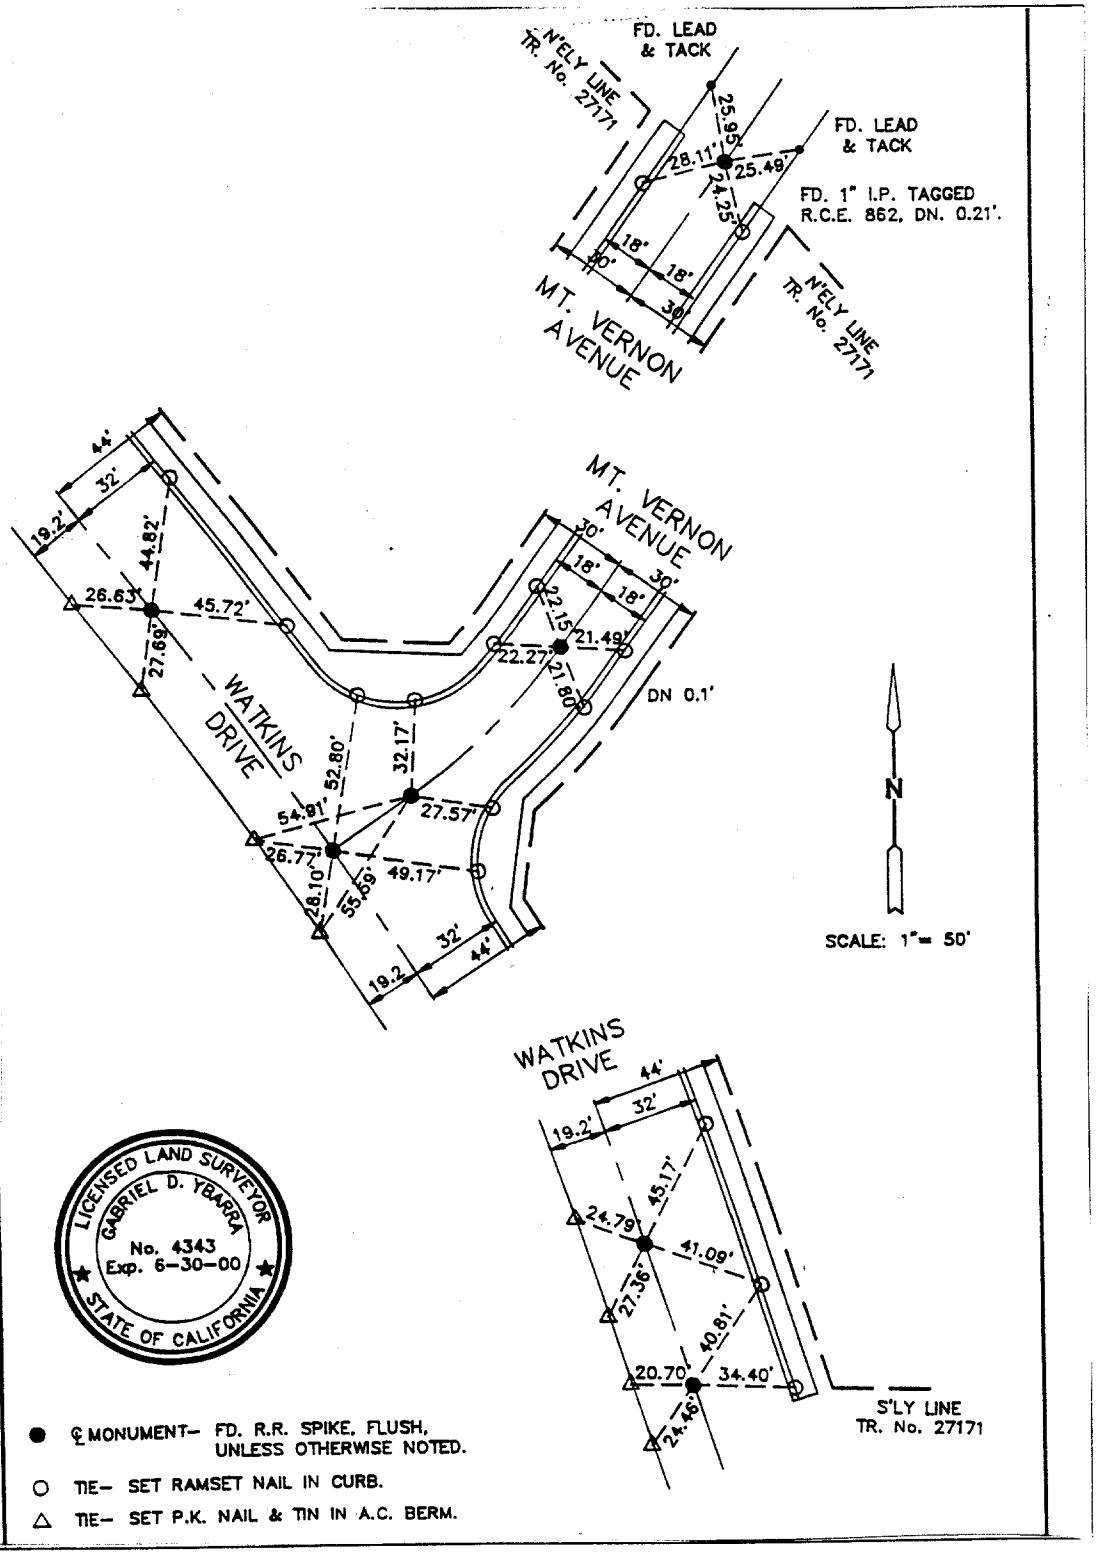

ACTION SURVEYS
4683 JONES AVENUE
RIVERSIDE, CA 92505
(909) 689-8446
(909) 689-6816 FAX

GABRIEL D. YBARRA L.S. 4343 DATE

DATE: JULY 1998 SCALE: 1"= 50'

TRACT No. 27171
CITY OF RIVERSIDE

CENTERLINE TIES
MOUNT VERNON AVENUE AND WATKINS DRIVE

SHEET 1 OF 2 SHEETS

WATKINS

× FD. Ramset Nail on T/C
■ FD. "C" Nail on T/C
● FD. LD. & TK. on T/C
○ Set LD. & TK. on T/C

Scale:	**OFFICIAL TIE PLAT** CITY OF RIVERSIDE	
Date:		
Drawn by:	*These ties are for the purpose of perpetuating the found monumentation. No claim is made as to the relationship of the points or lines shown hereon to true boundary locations.*	Sheet 1 of 1
W.O.:		File No.:
F.B.:		