STATEMENT OF PURPOSE:
To establish ties to ¢ mon's for the purpose of monumenting Parcel Map. No. 28723.

NOTE: Ties are not tangent.

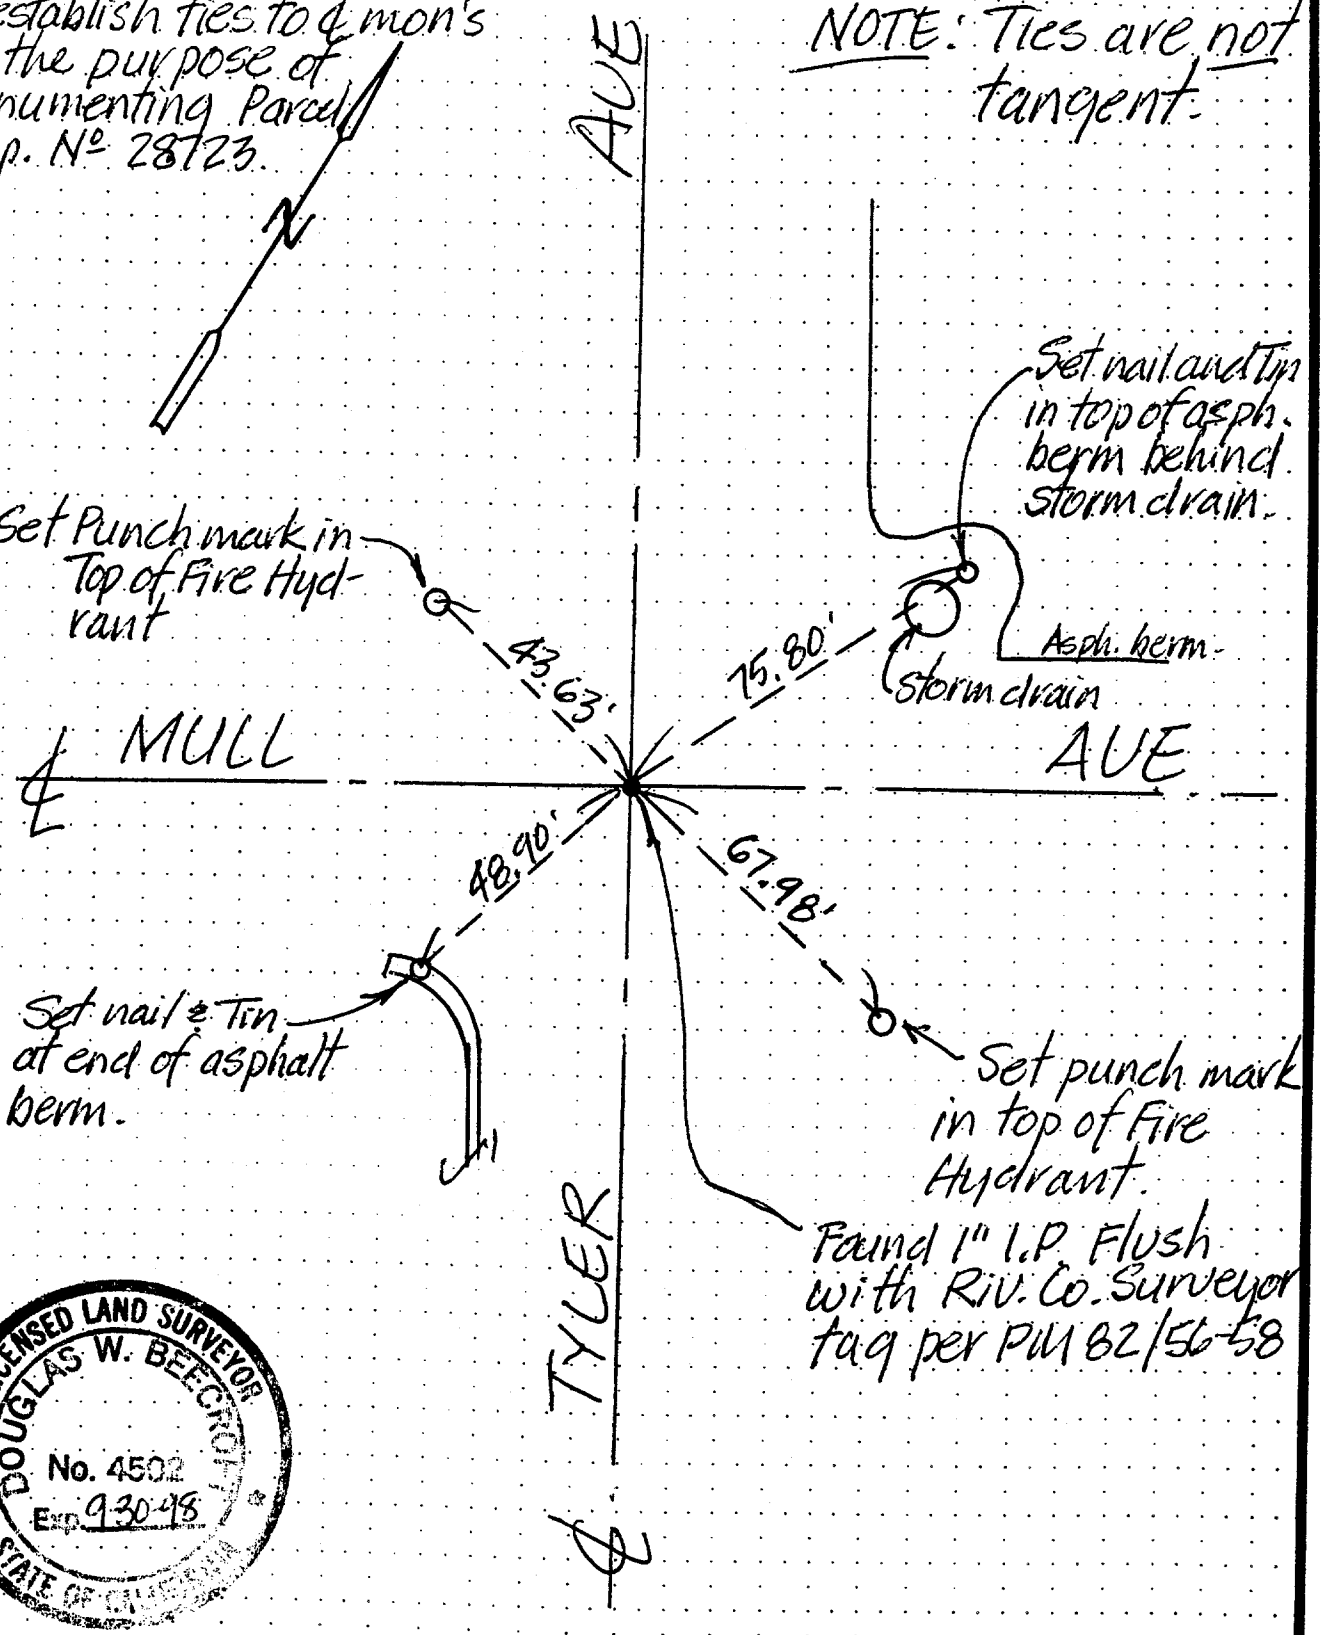

STREET MULL AVE X-STREET TYLER AVE

OFFICE USE ONLY

LICENSED LAND SURVEYOR
DOUGLAS W. BEECROFT
No. 4502
Exp. 9-30-98
STATE OF CALIFORNIA

SCALE: N.T.S.	OFFICIAL TIE PLAT CITY OF RIVERSIDE	SHEET 1
DATE: May 5, '98		
DR. BY: D.W.B.	PREPARED BY: Douglas W. BEECROFT L.S. 4502 exp. 9-30-98	OF 2 SHEETS
W.O.:		FILE NO.:
F.B.:		