552. TIE

Street: JENSEN CIR.

X-Street: BARRANCA DR

OFFICIAL USE ONLY

SURVEY OF TR. 11272

FOR FOLEY

W.O.No. 9016 DATE 11-12-86

SURVEY PARTY ANDREWS, MABERRY

REF. A.M.

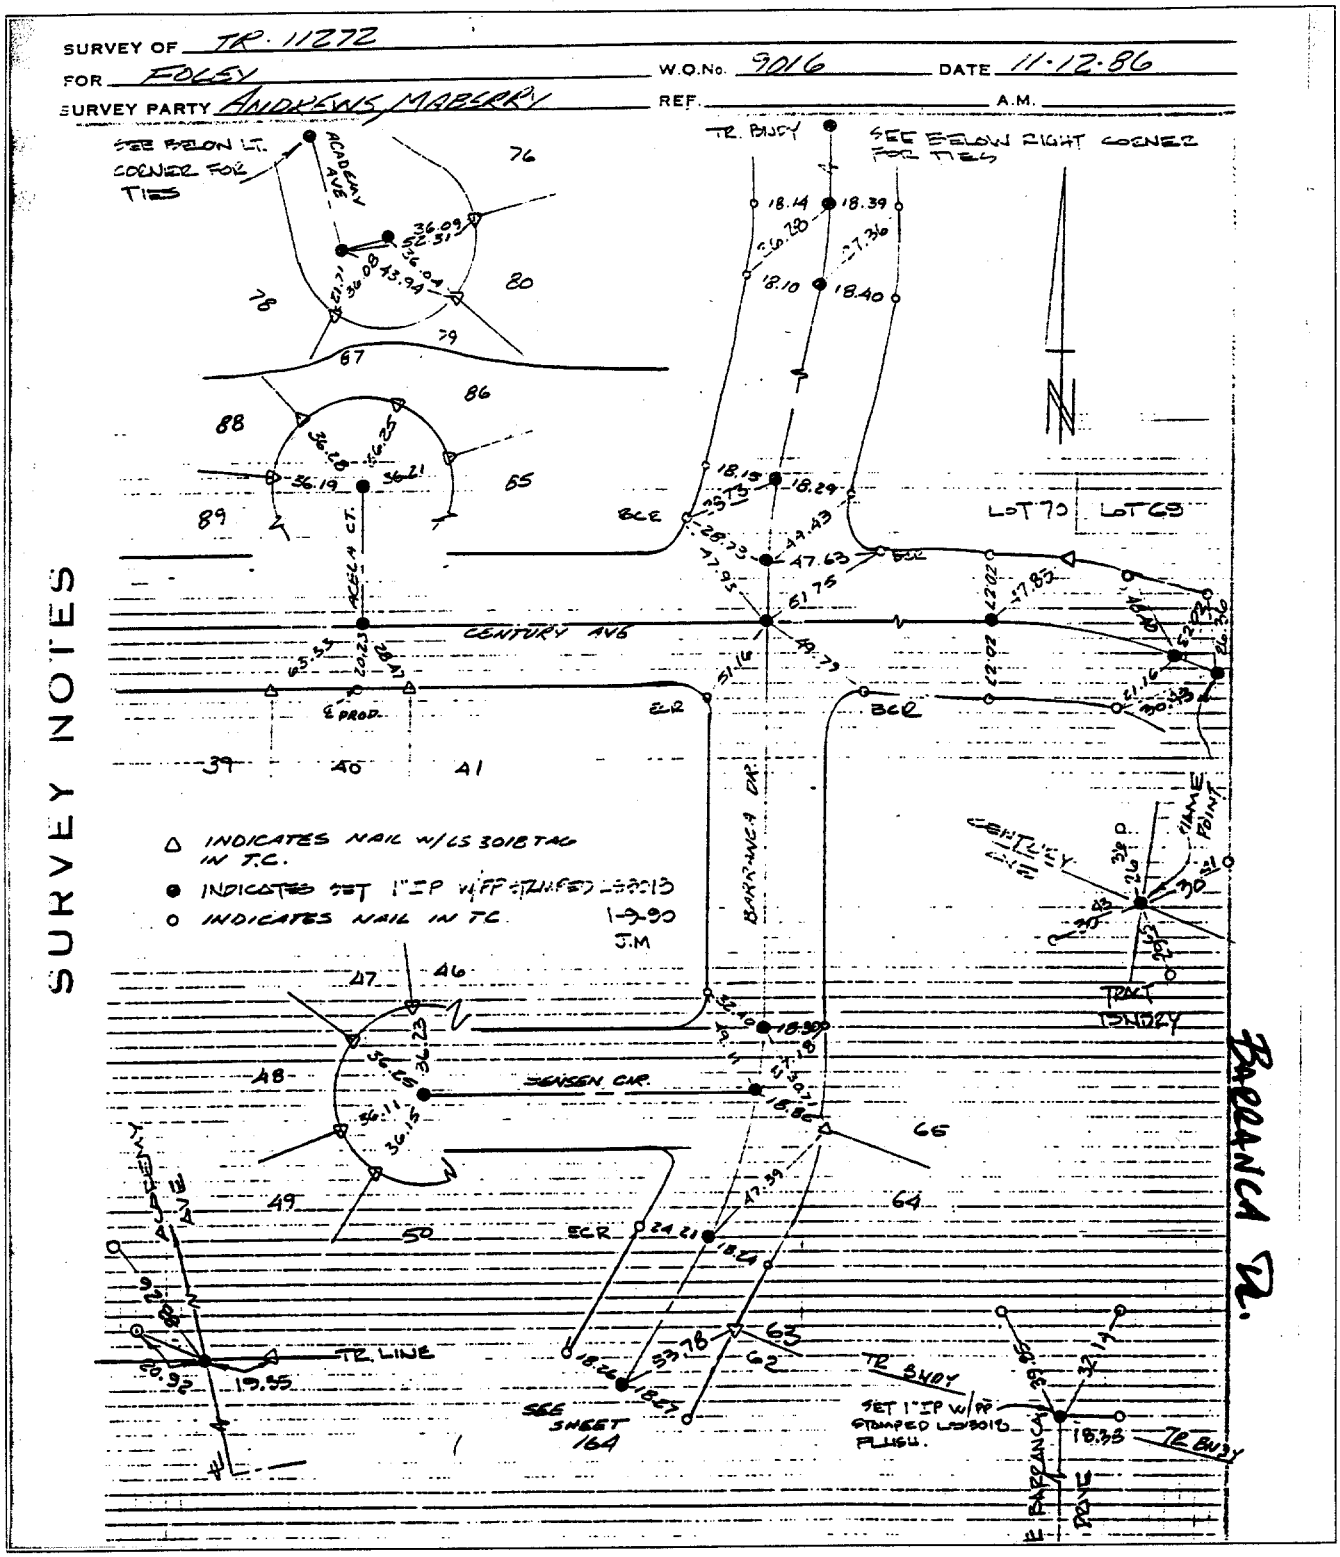

× FD. Ramset Nail on T/C

■ FD. "C" Nail on T/C

● FD. LD. & TK. on T/C

○ Set LD. & TK. on T/C

Scale:	**OFFICIAL TIE PLAT**	
Date:	**CITY OF RIVERSIDE**	
Drawn by:	*These ties are for the purpose of perpetuating the found monumentation. No claim is made as to the relationship of the points or lines shown hereon to true boundary locations.*	Sheet 1 of 1
W.O.:		File No.:
F.B.:		