5534.TIF

SURVEY OF ℄ TIES TR 9787 DATE 12-20-84 J.O. 84-2-3

PARTY NO. AND MEMBERS FRANCIS, DEMERS F.B. PAGE 2

M.S.: NOTES CALC'D BY: CALC'S CHECKED BY: MAP NO.: WEATHER:

MAGNOLIA 31C

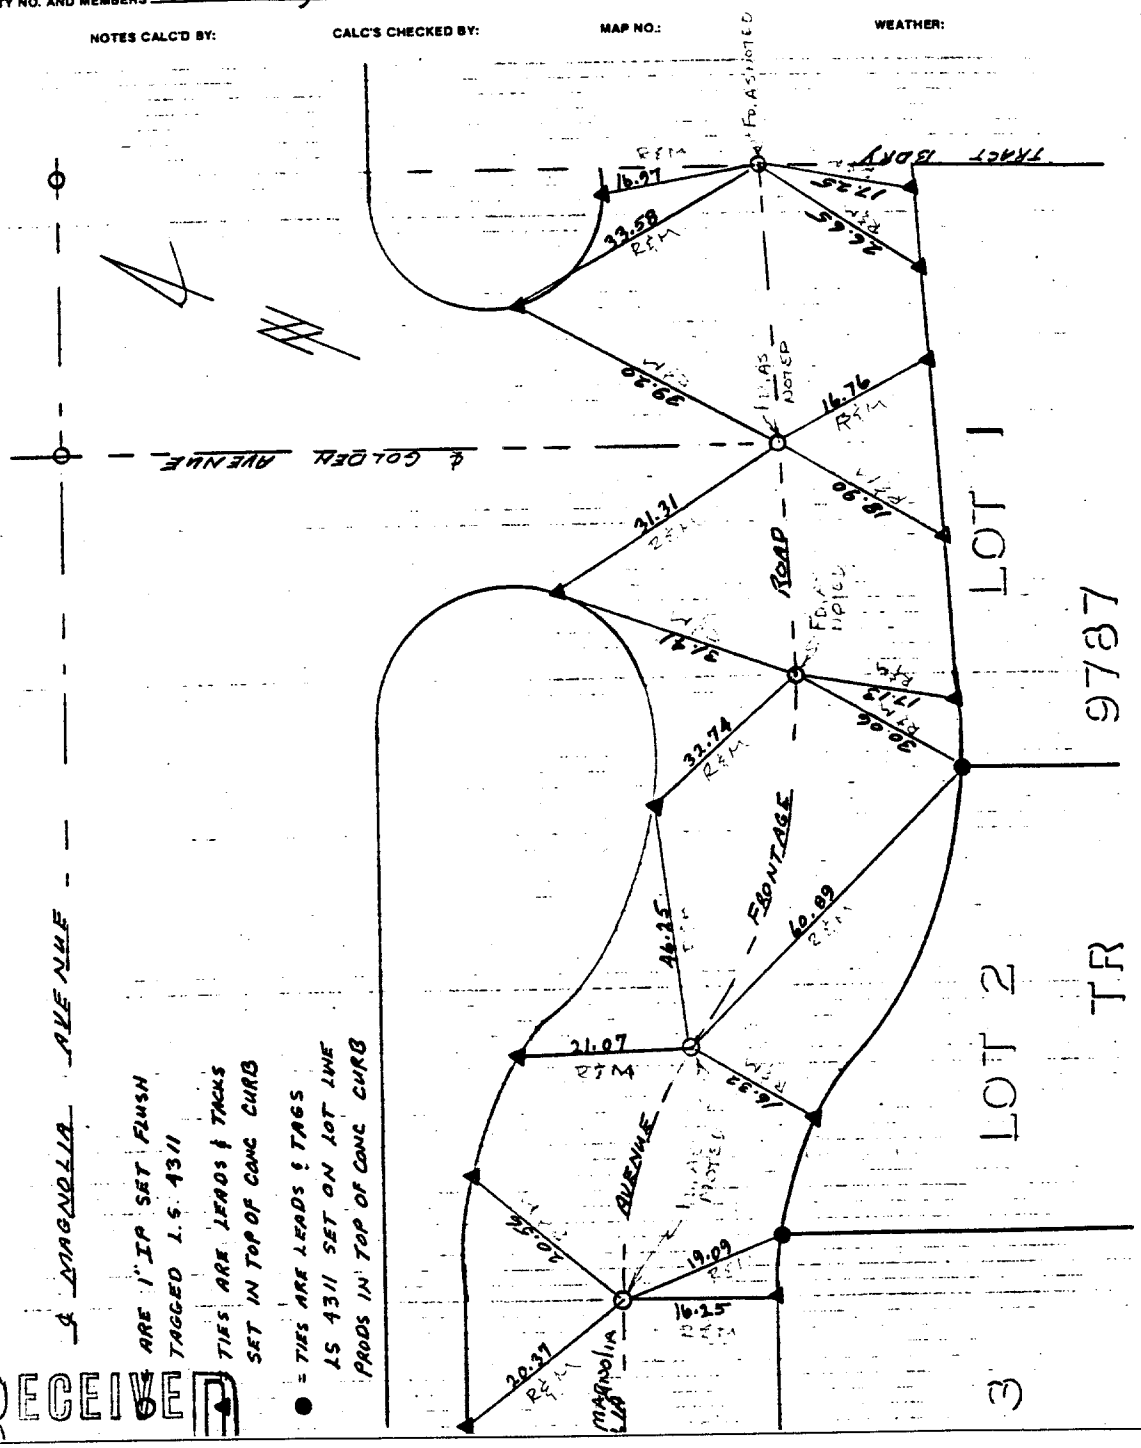

RECEIVED

Street: Golden X-Street: Magnolia Ave

OFFICIAL USE ONLY

× FD. Ramset Nail on T/C
■ FD. "C" Nail on T/C
● FD. LD. & TK. on T/C
○ Set LD. & TK. on T/C

Scale:	**OFFICIAL TIE PLAT**	
Date:	**CITY OF RIVERSIDE**	
Drawn by:	*These ties are for the purpose of perpetuating the found monumentation. No claim is made as to the relationship of the points or lines shown hereon to true boundary locations.*	Sheet 1 of 1
W.O.:		File No.:
F.B.:		

31C