564. TIE

BARRANCA DR. S'LY OF EL PORT

TRACT NO. 25350

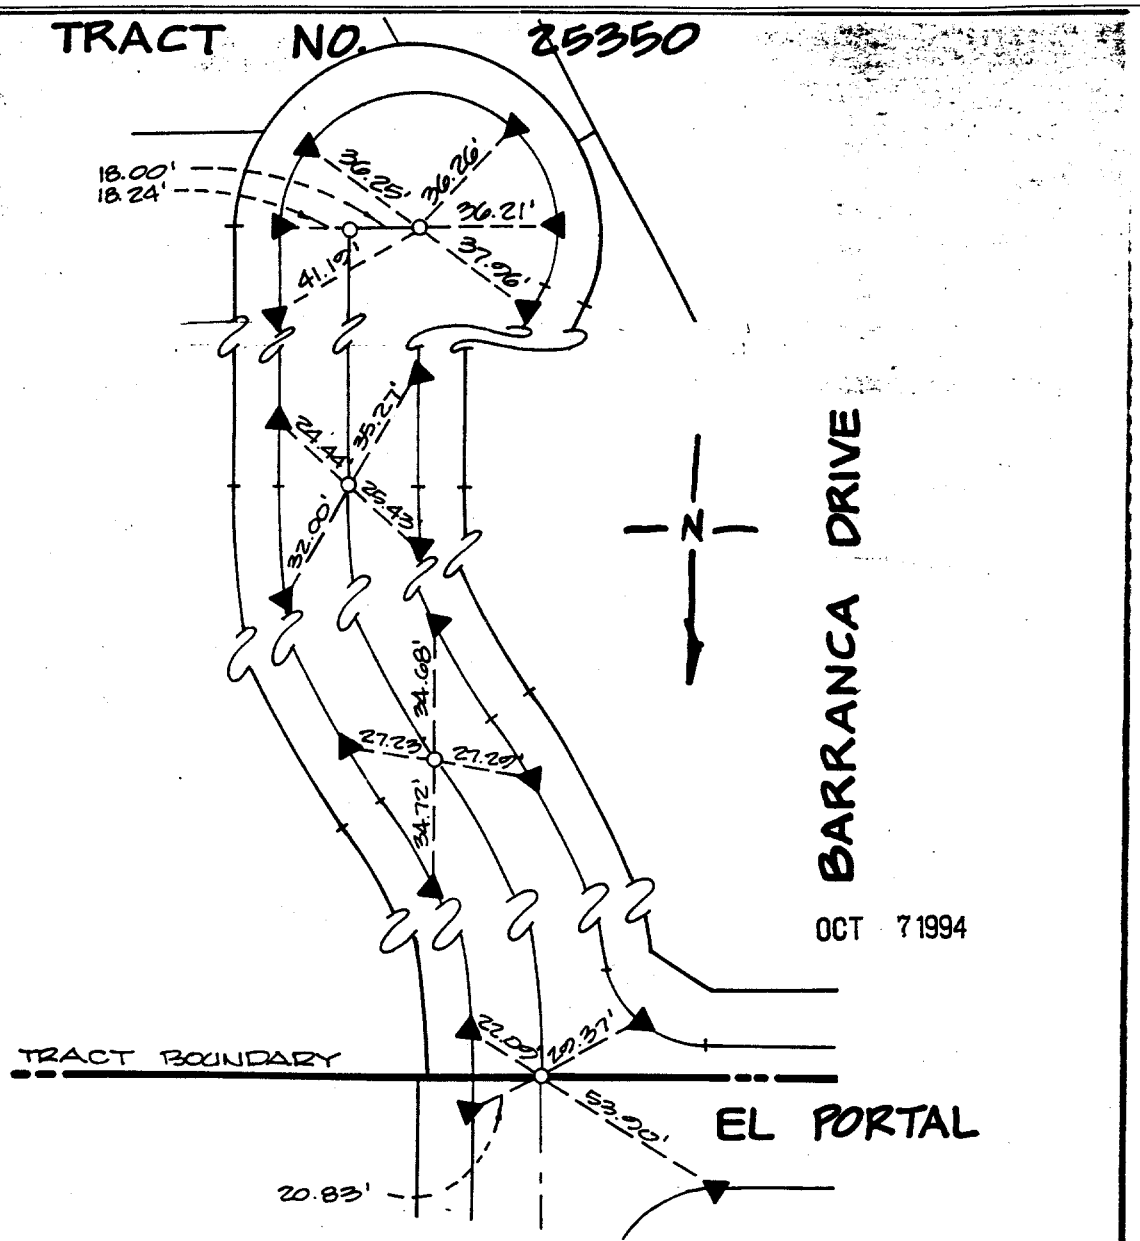

OCT 7 1994

△ = SET N & TAG LS 5529 ON T.C. @ LOT LINE PROJECTED

▲ = SET "RAMSET" NAIL

○ = SET 1" I.P. TAGGED LS 5529

● = FOUND MONUMENT

SCALE: 1"= 40'	OFFICIAL TIE PLAT CITY OF RIVERSIDE	SHEET 1
DATE: OCT. 94		
DR. BY: DJJ	ALBERT A. WEBB ASSOCIATES CIVIL ENGINEERS	OF 1 SHEETS
W.O.: 94-207		
F.B.: 94207	RIVERSIDE CALIFORNIA	FILE NO.: 94-207

Street: BARRANCA DR.

X-Street: S'LY OF EL PORTAL

OFFICIAL USE ONLY

X FD. Ramset Nail on T/C

■ FD. "C" Nail on T/C

● FD. LD. & TK. on T/C

○ Set LD. & TK. on T/C

Scale:	**OFFICIAL TIE PLAT** **CITY OF RIVERSIDE**	
Date:		
Drawn by:	*These ties are for the purpose of perpetuating the found monumentation. No claim is made as to the relationship of the points or lines shown hereon to true boundary locations.*	Sheet 1 of 1
W.O.:		File No.:
F.B.:		