S705.TIF

SURVEY OF TR 18505 DATE 11-2-84 J.O. 84-19

PARTY NO. AND MEMBERS Bailey Diaz Jr Espinoza F.B. 1053/29

M.S. NOTES CALC'D BY: CALC'S CHECKED BY: MAP NO.: WEATHER

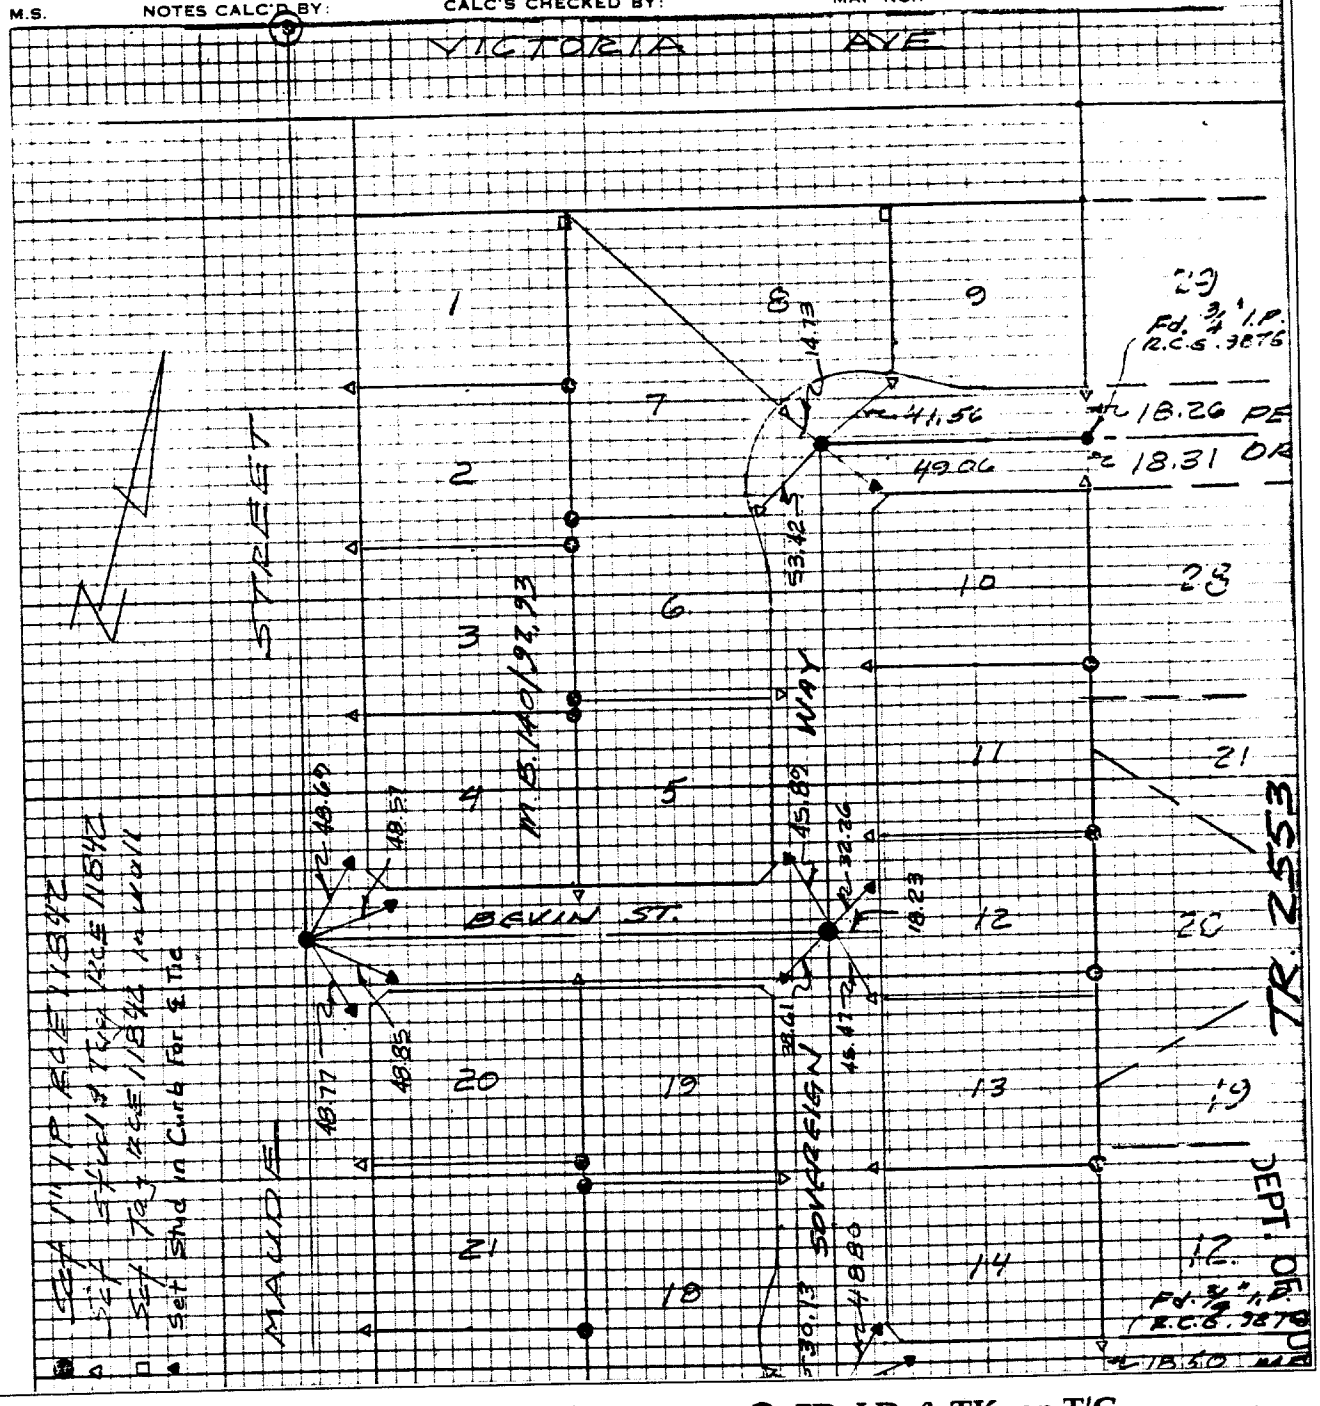

Street: Bevin St.

X-Street: Maple St.

OFFICIAL USE ONLY

✕ FD. Ramset Nail on T/C

■ FD. "C" Nail on T/C

● FD. LD. & TK. on T/C

○ Set LD. & TK. on T/C

Scale:	**OFFICIAL TIE PLAT**	
Date:	**CITY OF RIVERSIDE**	
Drawn by:	*These ties are for the purpose of perpetuating the found monumentation. No claim is made as to the relationship of the points or lines shown hereon to true boundary locations.*	Sheet 1 of 1
W.O.:		File No.:
F.B.:		