5726.TIF

DEERWOOD DR S'LY

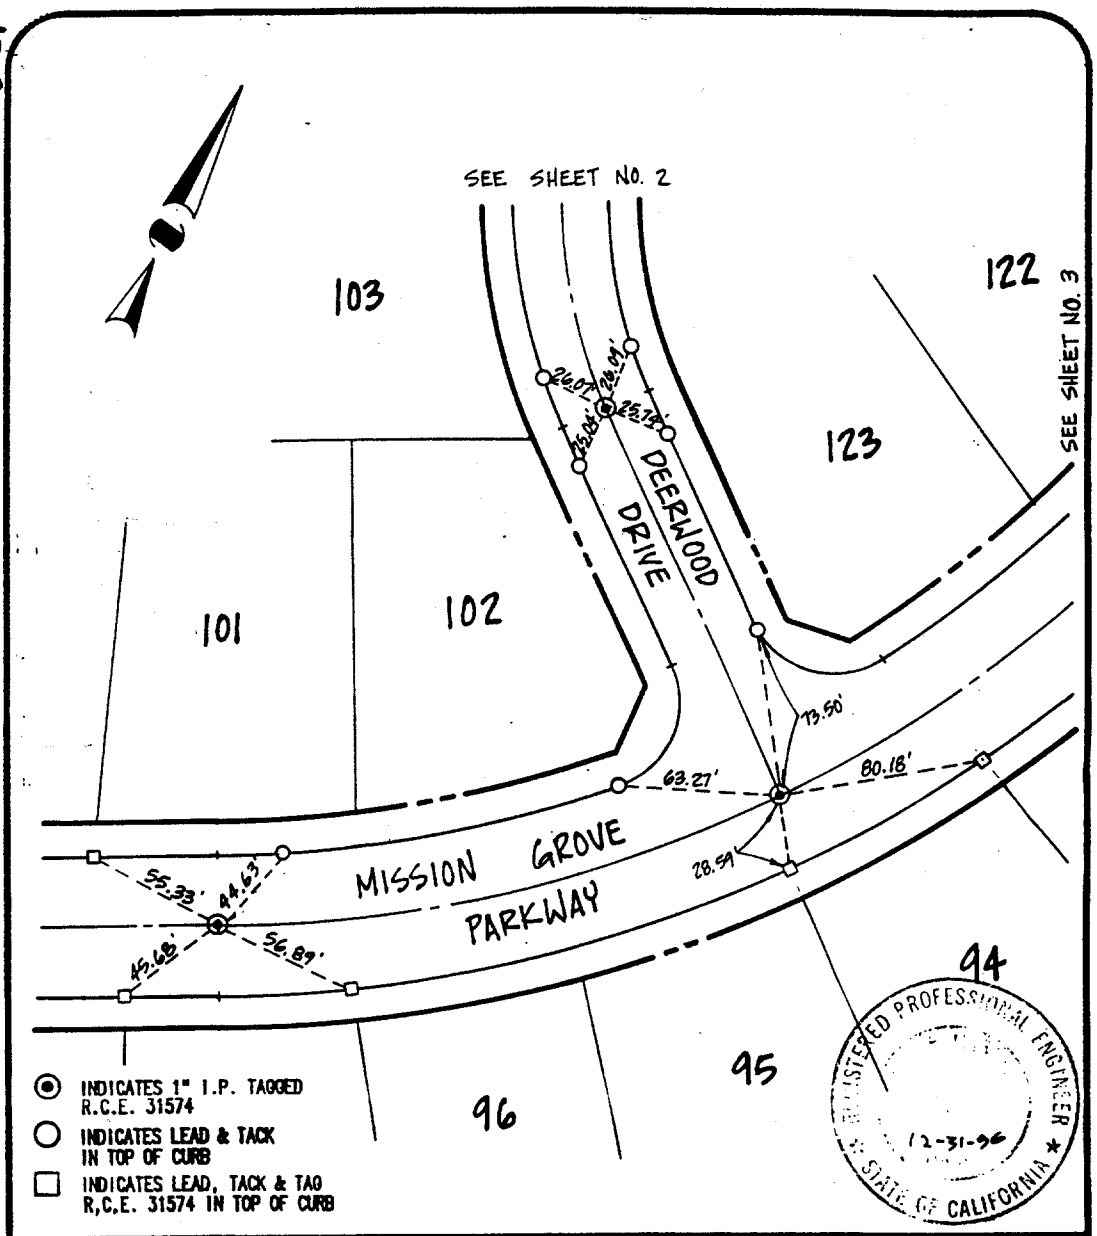

CSL Engineering, Inc. 11651 Sterling Avenue, Suite 'E' Riverside, CA 92503 (909) 785-5122	CITY OF RIVERSIDE TRACT NO. 21631 MAP BOOK 152 / PAGES 49 – 57
David E. Coryell 4-1-93 David E. Coryell R.C.E. 31574 DATE	CENTERLINE TIES MISSION GROVE PARKWAY x DEERWOOD DRIVE
DATE: FEBURARY 1993 SCALE: 1" = 60'	PAGE 1 OF 14

Street: MISSION GROVE PKWY S'LY X-Street: DEERWOOD DR

OFFICIAL USE ONLY

X FD. Ramset Nail on T/C
■ FD. "C" Nail on T/C
● FD. LD. & TK. on T/C
○ Set LD. & TK. on T/C

Scale:	**OFFICIAL TIE PLAT** **CITY OF RIVERSIDE**	
Date:		
Drawn by:	*These ties are for the purpose of perpetuating the found monumentation. No claim is made as to the relationship of the points or lines shown hereon to true boundary locations.*	Sheet 1 of 14
W.O.:		File No.:
F.B.:		