5727.TIF

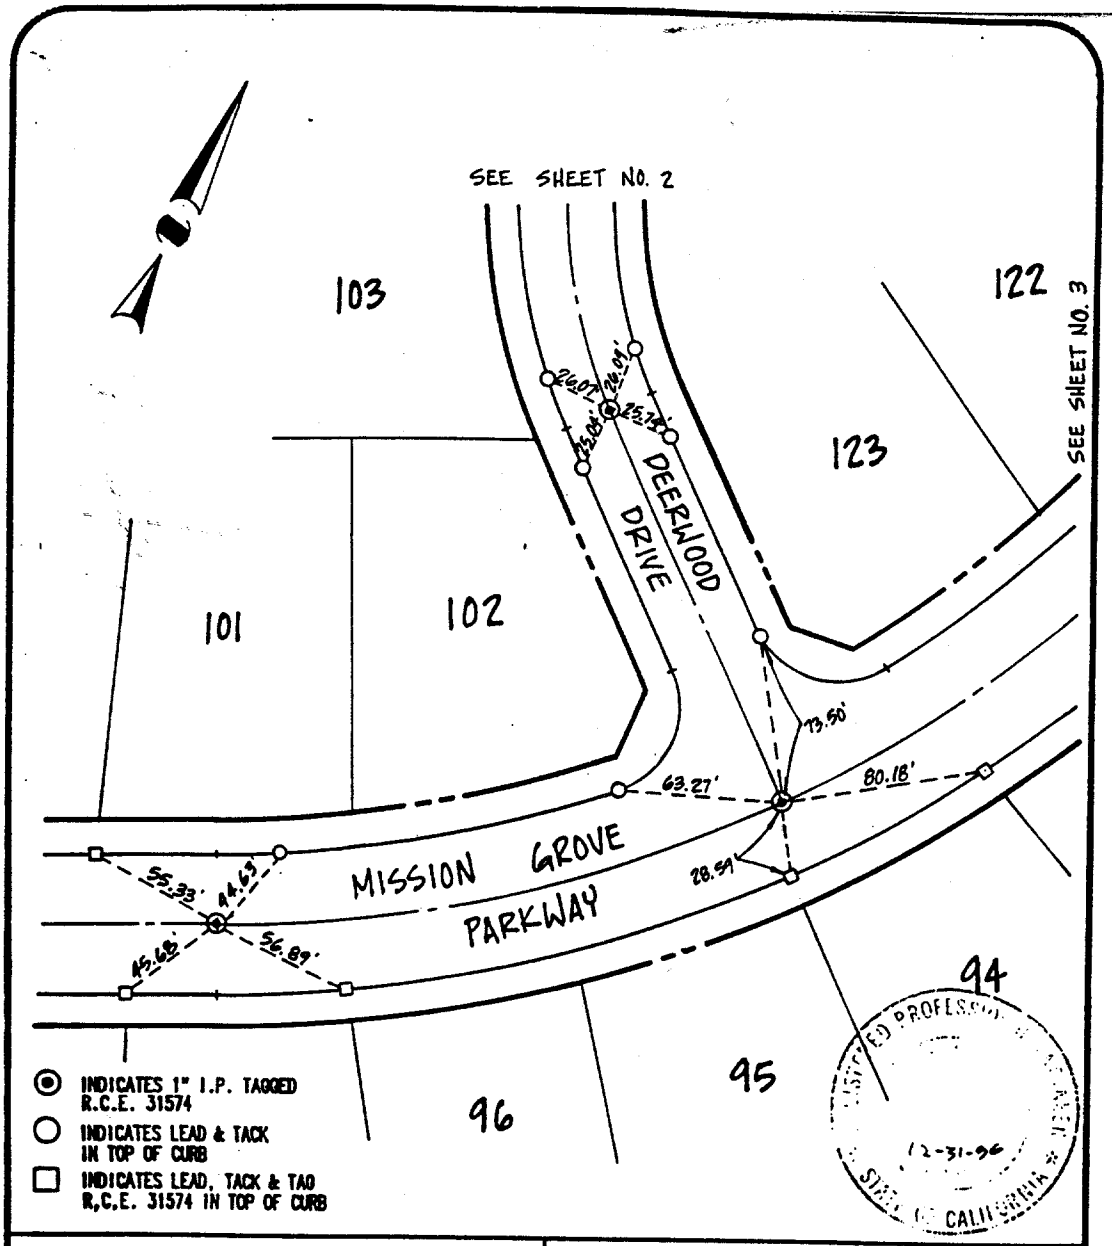

CSL Engineering, Inc.
11651 Sterling Avenue, Suite 'E'
Riverside, CA 92503
(909) 785-5122

David E. Coryell 4-1-93
David E. Coryell R.C.E. 31574 DATE

DATE: FEBURARY 1993 SCALE: 1" = 60'

CITY OF RIVERSIDE
TRACT NO. 21631
MAP BOOK 152 / PAGES 49 - 57

CENTERLINE TIES
MISSION GROVE PARKWAY
x
DEERWOOD DRIVE

PAGE 1 OF 14

MISSION GROVE PKW AND DEERWOOD D

Street: MISSION GROVE PKWY X-Street: DEERWOOD DRIVE

OFFICIAL USE ONLY

X FD. Ramset Nail on T/C
■ FD. "C" Nail on T/C
● FD. LD. & TK. on T/C
○ Set LD. & TK. on T/C

Scale:
Date:
Drawn by:
W.O.:
F.B.:

OFFICIAL TIE PLAT
CITY OF RIVERSIDE

These ties are for the purpose of perpetuating the found monumentation. No claim is made as to the relationship of the points or lines shown hereon to true boundary locations.

Sheet 1 of 1
File No.: