5755.TIF

SURVEY OF SEVENTH ST. @ REDWOOD DR INDEX LL 45 PAGE 22
SURVEYED BY ROBIN, CONNER, CANNAROTTI DATE 12 OCT 83

HISTORICAL DATA
CRPB 229/71-76

TRANSIT TIES

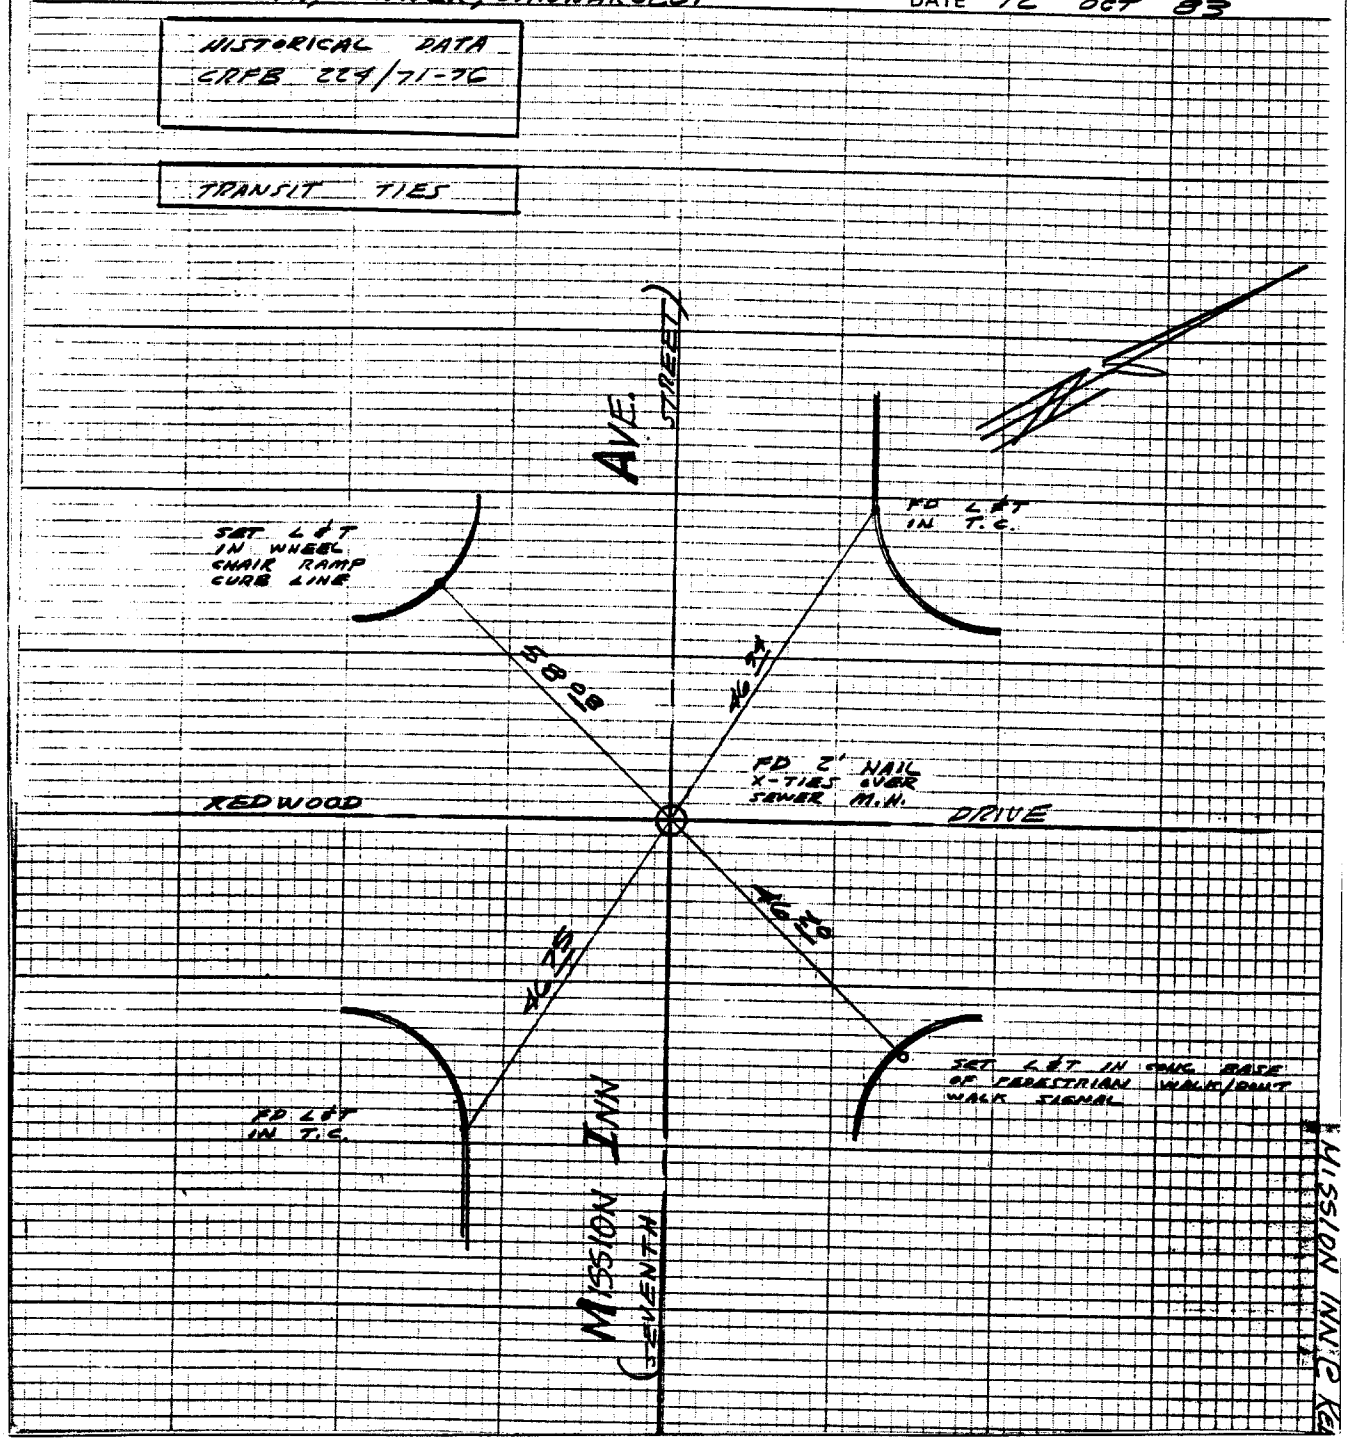

Street: MISSION INN AVE X-Street: REDWOOD DRIVE

OFFICIAL USE ONLY

✕ FD. Ramset Nail on T/C
■ FD. "C" Nail on T/C
● FD. LD. & TK. on T/C
○ Set LD. & TK. on T/C

Scale:	**OFFICIAL TIE PLAT**	
Date:	**CITY OF RIVERSIDE**	
Drawn by:	*These ties are for the purpose of perpetuating the found monumentation. No claim is made as to the relationship of the points or lines shown hereon to true boundary locations.*	
W.O.:		Sheet 1 of 1
F.B.:		File No.: