Street: MONROE ST.

X-Street: AMSTERDAM DRIVE

OFFICIAL USE ONLY

5774.TIF

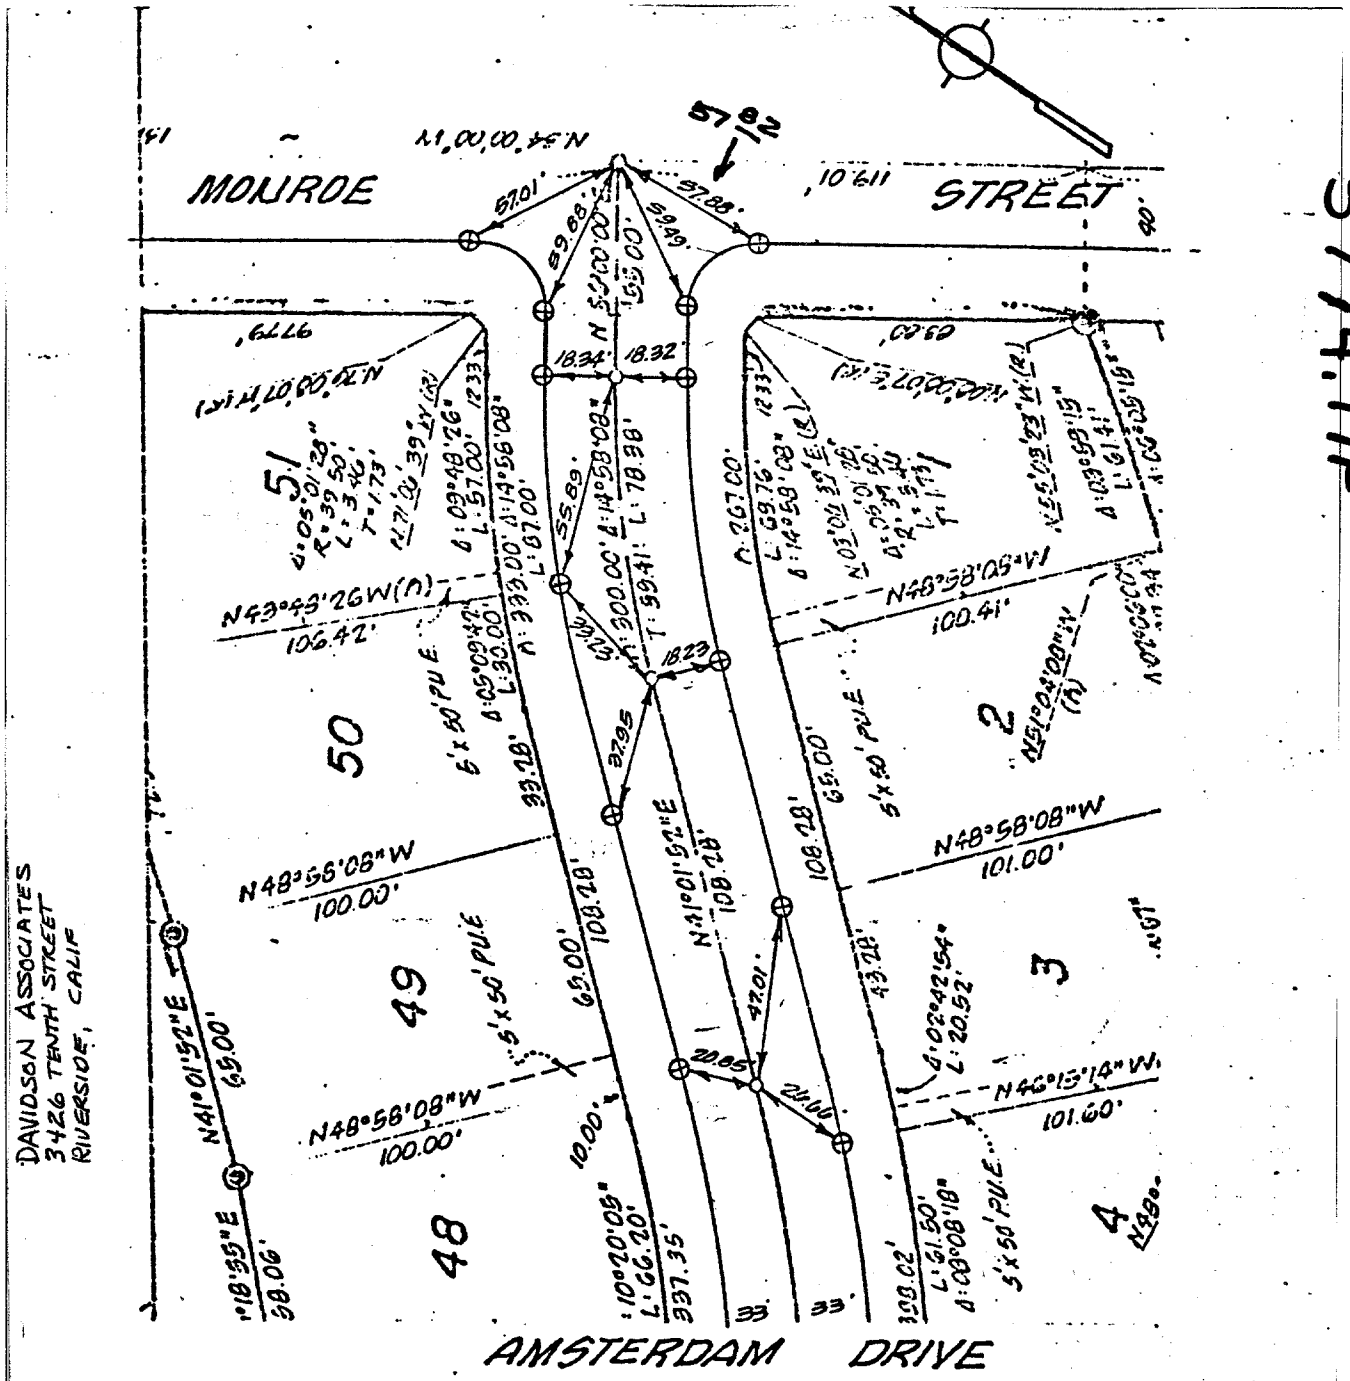

- Indicates Riverside County Standard No. 903 Type "B" Monument (1½" Brass Cap Stamped R.C.E 862).
- Indicates Riverside County Standard No. 902 Type "A" Monument (1¼" Iron Pipe Tagged R.C.E. 862).
- Indicates Set Nail & Tagged R.C.E. 862 In Curb.
- Indicates Set Nail In Curb.

× FD. Ramset Nail on T/C
■ FD. "C" Nail on T/C
● FD. LD. & TK. on T/C
○ Set LD. & TK. on T/C

Scale: 1" = 50'	**OFFICIAL TIE PLAT**	TR 7675
Date: SEPT 1977	**CITY OF RIVERSIDE**	
Drawn by:	*These ties are for the purpose of perpetuating the found monumentation. No claim is made as to the relationship of the points or lines shown hereon to true boundary locations.*	
W.O.:		Sheet 1 of 5
F.B.:		File No.: