STREET **MISSION VILLAGE DRIVE** X-STREET **BOTANY BAY ROAD**

5856.TIF OFFICE USE ONLY

LEGEND

● –Set Ramset Nail On T.C.

△–Set Nail and R.C.E. 17550 Tag in top of concrete curb at the prolongation of side lot lines.

○–Set 1/2" Spike w/washer stamped R.C.E. 17550, Flush.

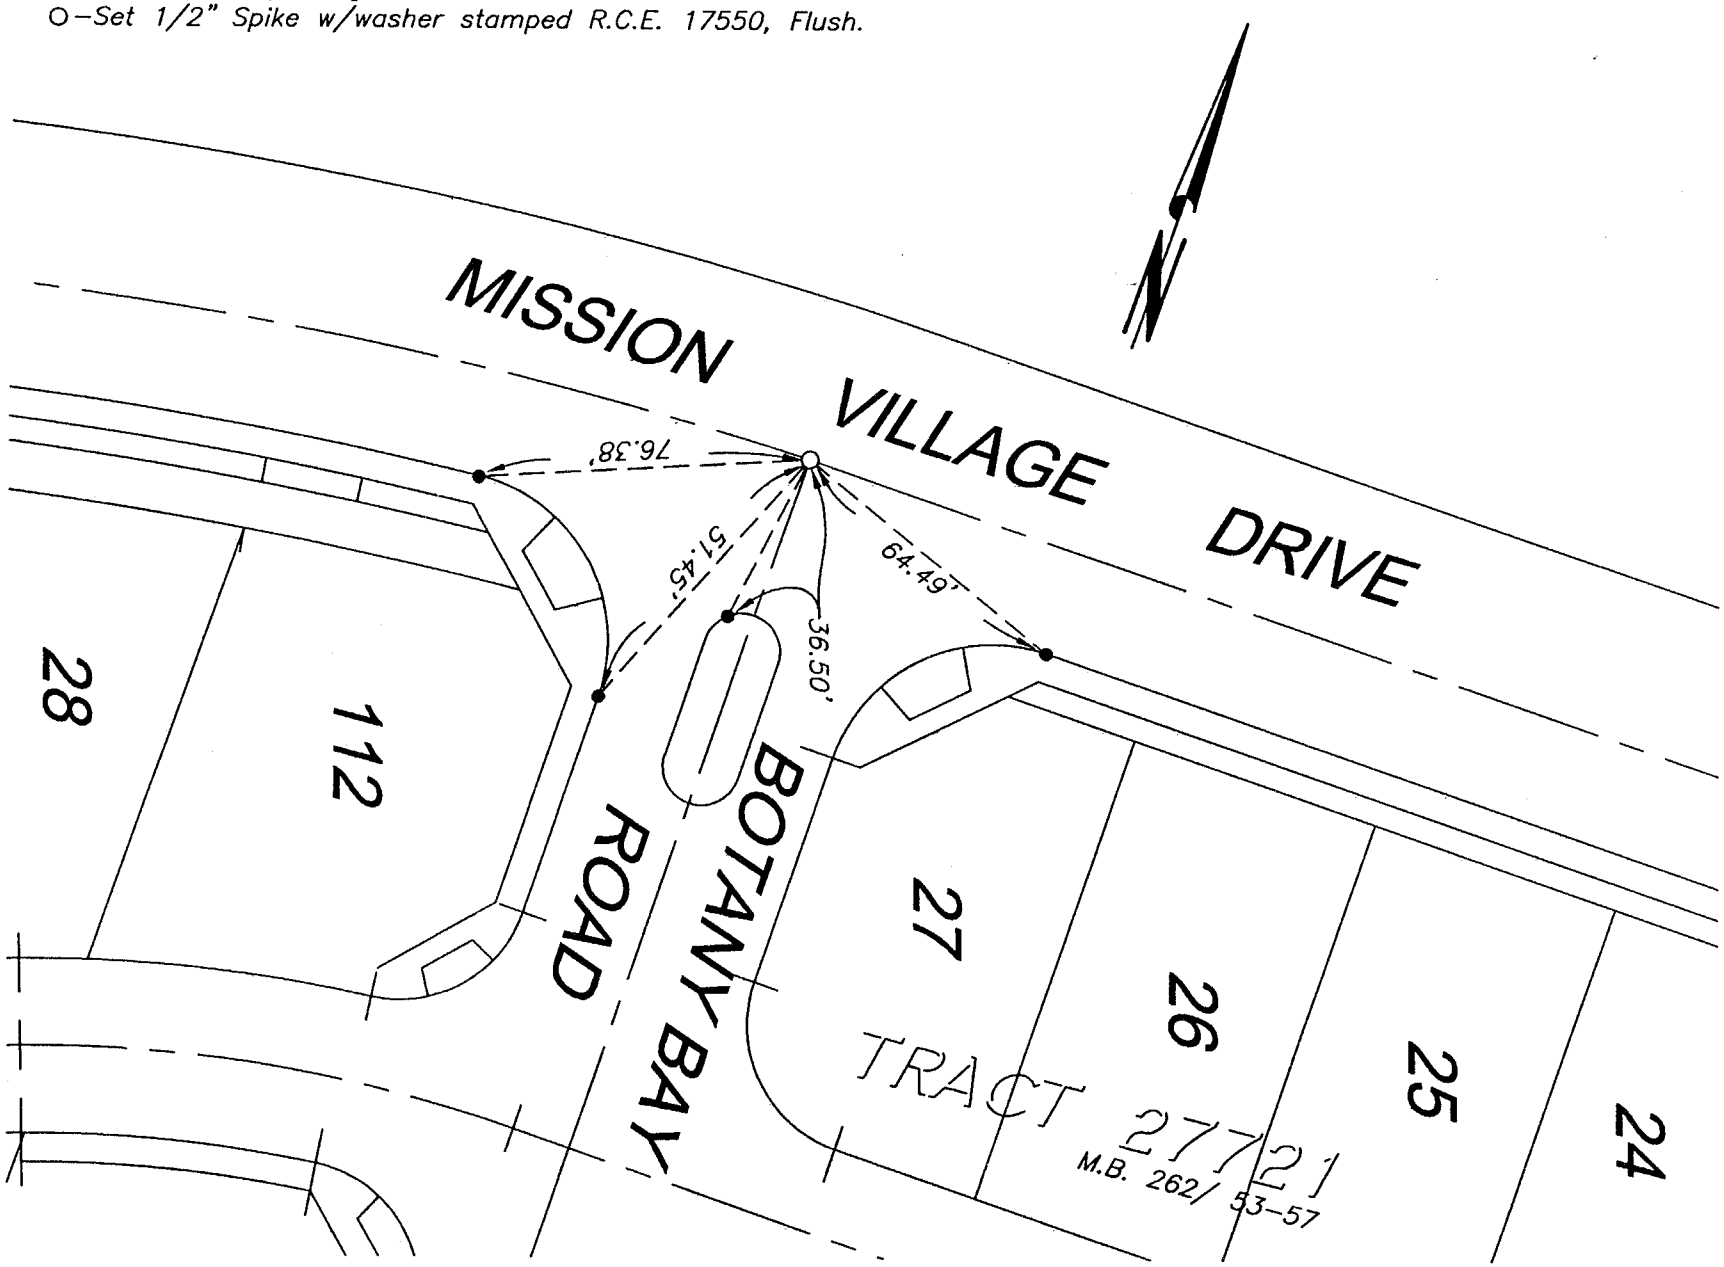

SCALE: N.T.S

DATE: 7-10-00

DR. BY: C.E.G.

W.O.: 1003-001

--- OFFICIAL TIE PLAT ---

CITY OF RIVERSIDE

PREPARED BY: C.E.G. Canty Engineering Group, Inc.
CIVIL ENGINEERING PLANNING SURVEYING
2020 IOWA Avenue, Suite 102, Riverside, CA 92507
P.O. Box 52050, Riverside, CA 92517 (909) 683-5234 FAX (909) 683-5301