Street: Mc HARG RD. 5903.T/F

X-Street: MILLARD DR.

OFFICIAL USE ONLY

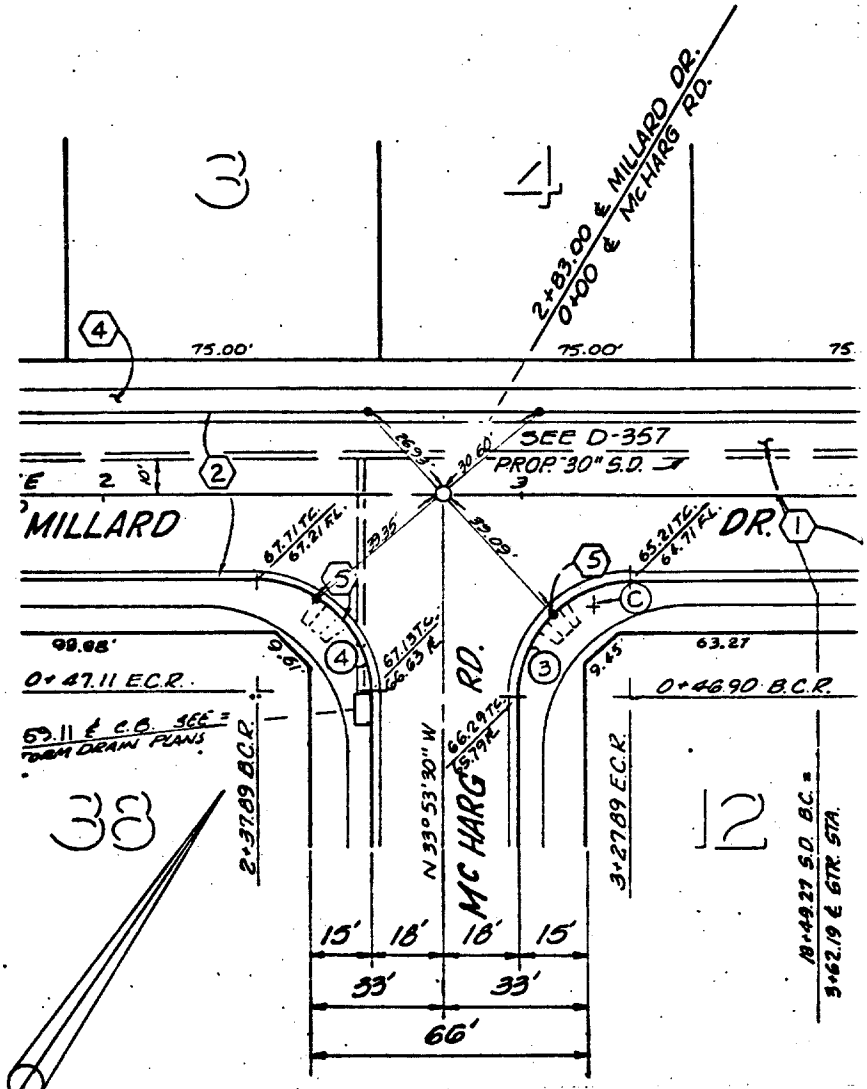

• Indicates Set Nail on Curb.
O Indicates 3/4" I.P. with plastic plug stamped R.C.E. 862, Flush

J.F. DAVIDSON ASSOCIATES 3426 TENTH STREET RIVERSIDE, CALIFORNIA	MONUMENT TIES FOR TRACT 8898-1	SHEET NO. 5 OF 6 DATE 2/28/79 SCALE 1"=40'

X FD. Ramset Nail on T/C
■ FD. "C" Nail on T/C
● FD. LD. & TK. on T/C
O Set LD. & TK. on T/C

Scale:	**OFFICIAL TIE PLAT** **CITY OF RIVERSIDE**	
Date:		
Drawn by:	*These ties are for the purpose of perpetuating the found monumentation. No claim is made as to the relationship of the points or lines shown hereon to true boundary locations.*	
W.O.:		Sheet 5 of 6
F.B.:		File No.: