591, TIE

SURVEY OF 4 TIES - RACE ND & JOB-1 & FINAL

FOR BROCK AHMANSON W.O.No. 2767 DATE 8-19-87

SURVEY PARTY McKEE MOYER CLOVER REF. A.M.

Street: BATHURST RD. X-Street: MISSION GROVE PARKWAY

OFFICIAL USE ONLY

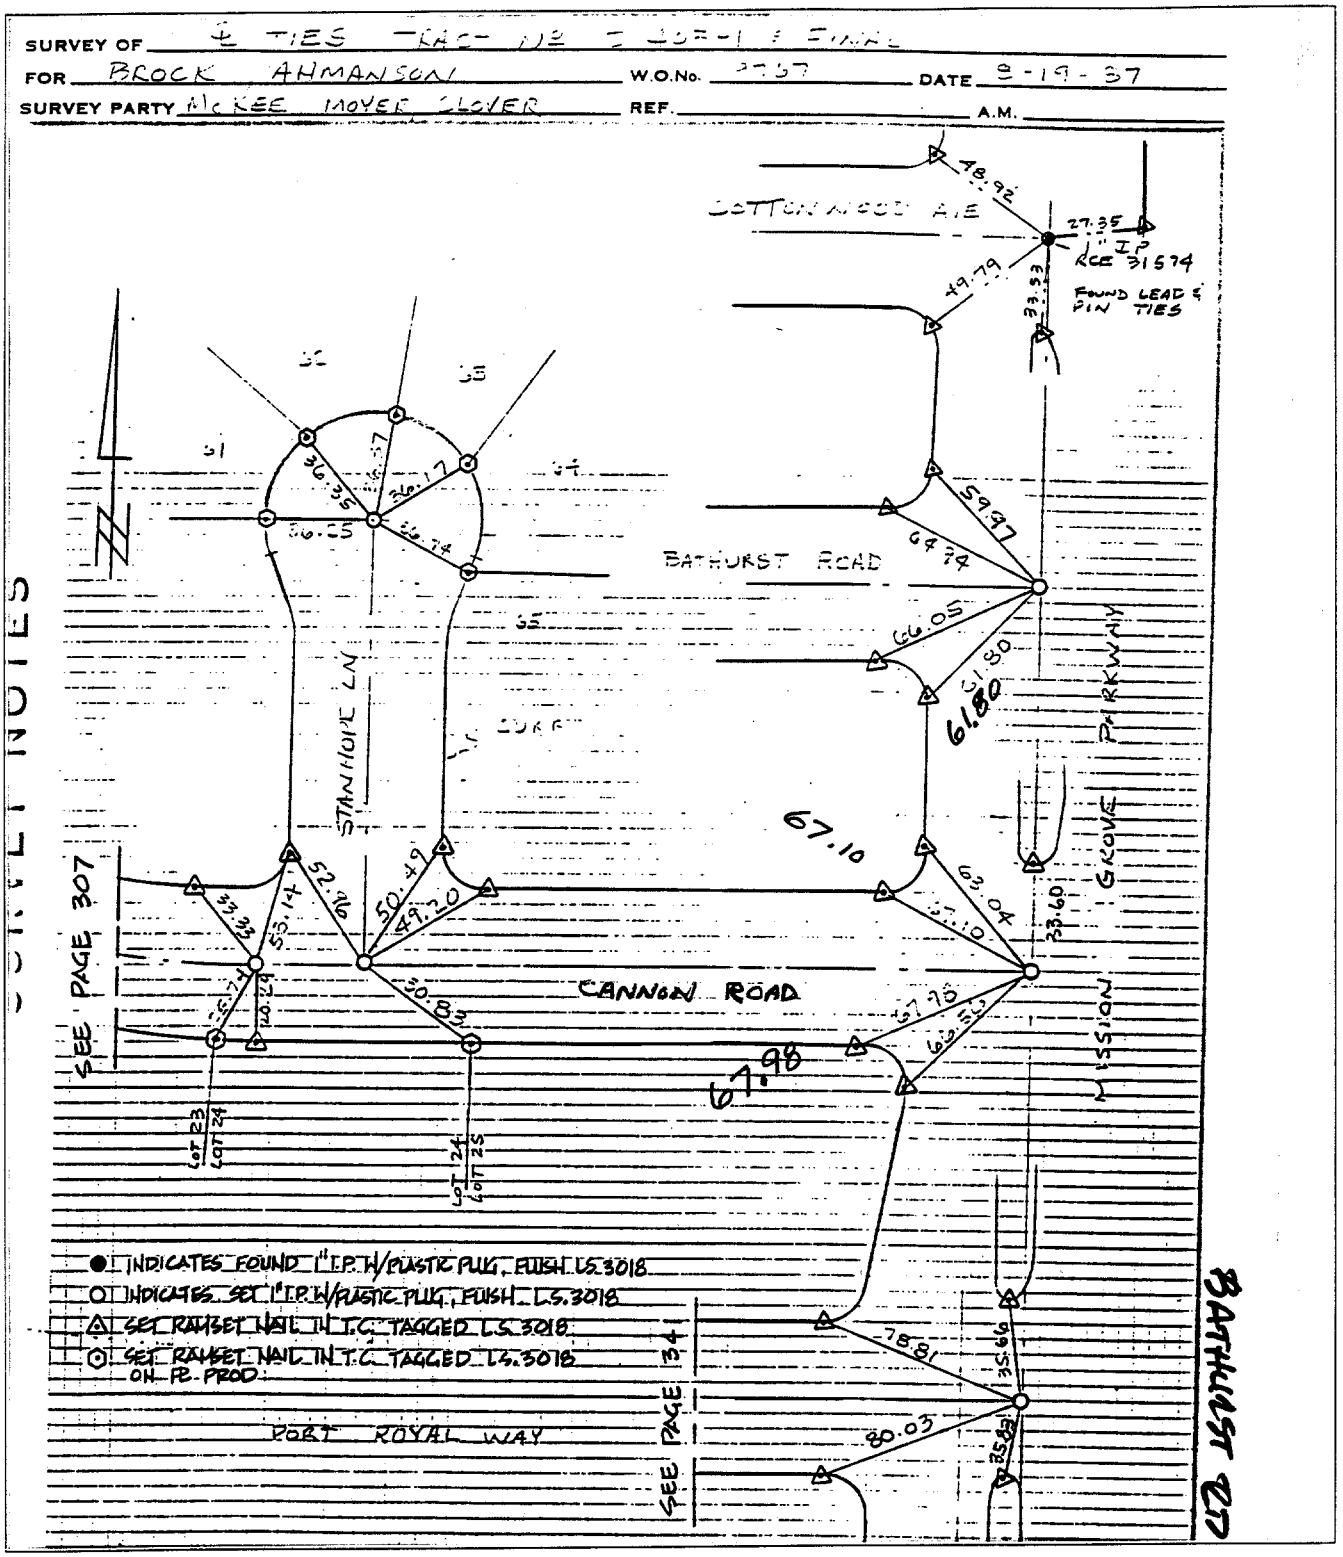

● INDICATES FOUND 1" I.P. W/PLASTIC PLUG, PUNCH LS 3018

○ INDICATES SET 1" I.P. W/PLASTIC PLUG, PUNCH LS 3018

△ SET RAMSET NAIL IN T.C. TAGGED LS 3018

⊙ SET RAMSET NAIL IN T.C. TAGGED LS 3018 ON P.P. PROD.

× FD. Ramset Nail on T/C

■ FD. "C" Nail on T/C

● FD. LD. & TK. on T/C

○ Set LD. & TK. on T/C

Scale:	**OFFICIAL TIE PLAT** **CITY OF RIVERSIDE**	
Date:		
Drawn by:		
W.O.:	*These ties are for the purpose of perpetuating the found monumentation. No claim is made as to the relationship of the points or lines shown hereon to true boundary locations.*	Sheet 1 of 1
F.B.:		File No.: