Street: NIKI WAY S973.TIF X-Street: GATO COURT

OFFICIAL USE ONLY

CENTERLINE TIES
TR NO. 21907

NIKI WAY @ GATO CT

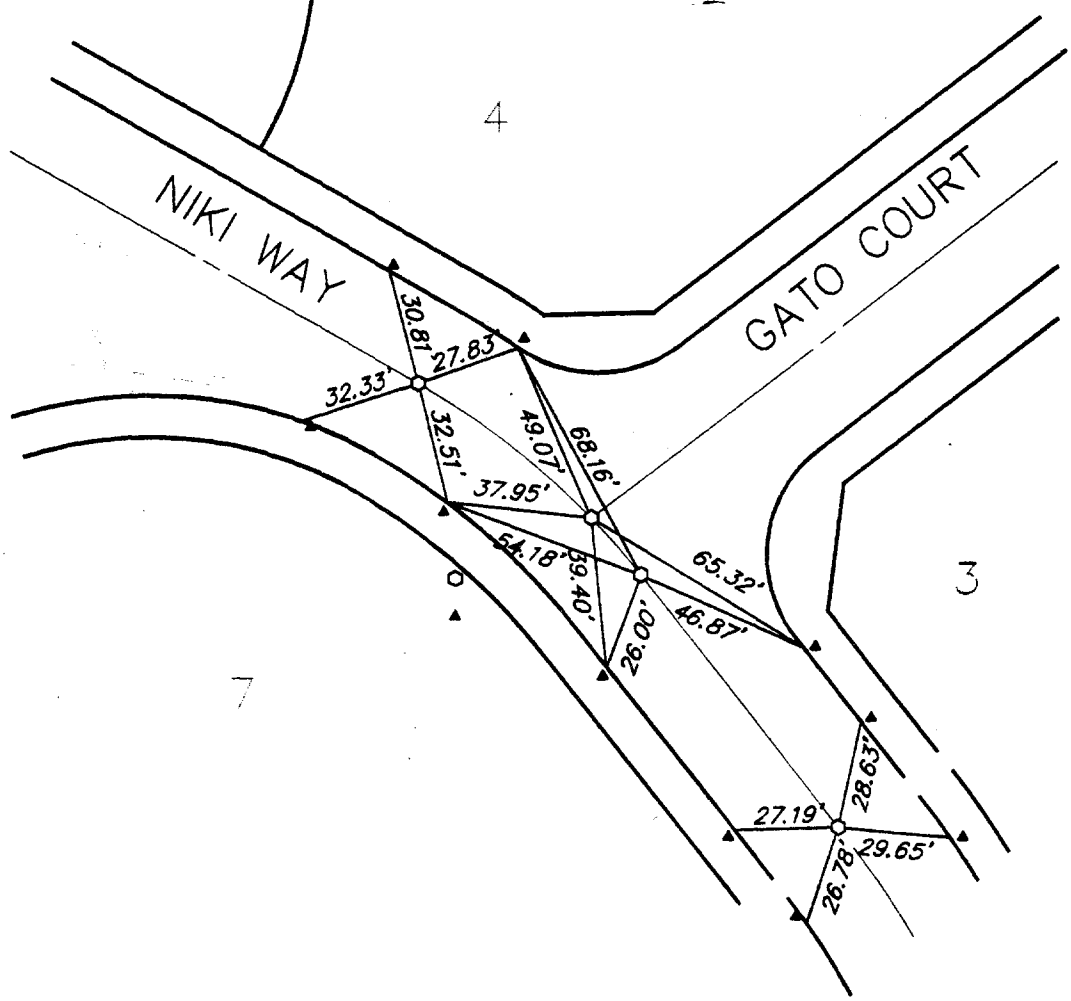

○ SET 1"IP FLUSH WITH RCE 12437 PLUG
▲ SET L&T AND RCE 12437 TAG

JDR CORPORATION
1910 S. ARCHIBALD AVE., STE. N
ONTARIO, CA 91761
(909) 930-1466
FAX (909) 930-1468
PLANNING • CIVIL • SURVEYING

DATE:	SCALE:	SHEET:	JOB NO.
2-20-95	1"=40'		2771

✕ FD. Ramset Nail on T/C
■ FD. "C" Nail on T/C
● FD. LD. & TK. on T/C
○ Set LD. & TK. on T/C

Scale: 1"=40'	**OFFICIAL TIE PLAT** **CITY OF RIVERSIDE**	TR 21907
Date: 2-20-95		
Drawn by:	*These ties are for the purpose of perpetuating the found monumentation. No claim is made as to the relationship of the points or lines shown hereon to true boundary locations.*	Sheet 1 of 1
W.O.:		
F.B.:		File No.: