Street: NIKI WAY 5974.TIF

X-Street: LINDEN ST.

OFFICIAL USE ONLY

CENTERLINE TIES
TR NO. 21907

NIKI WAY @ LINDEN ST

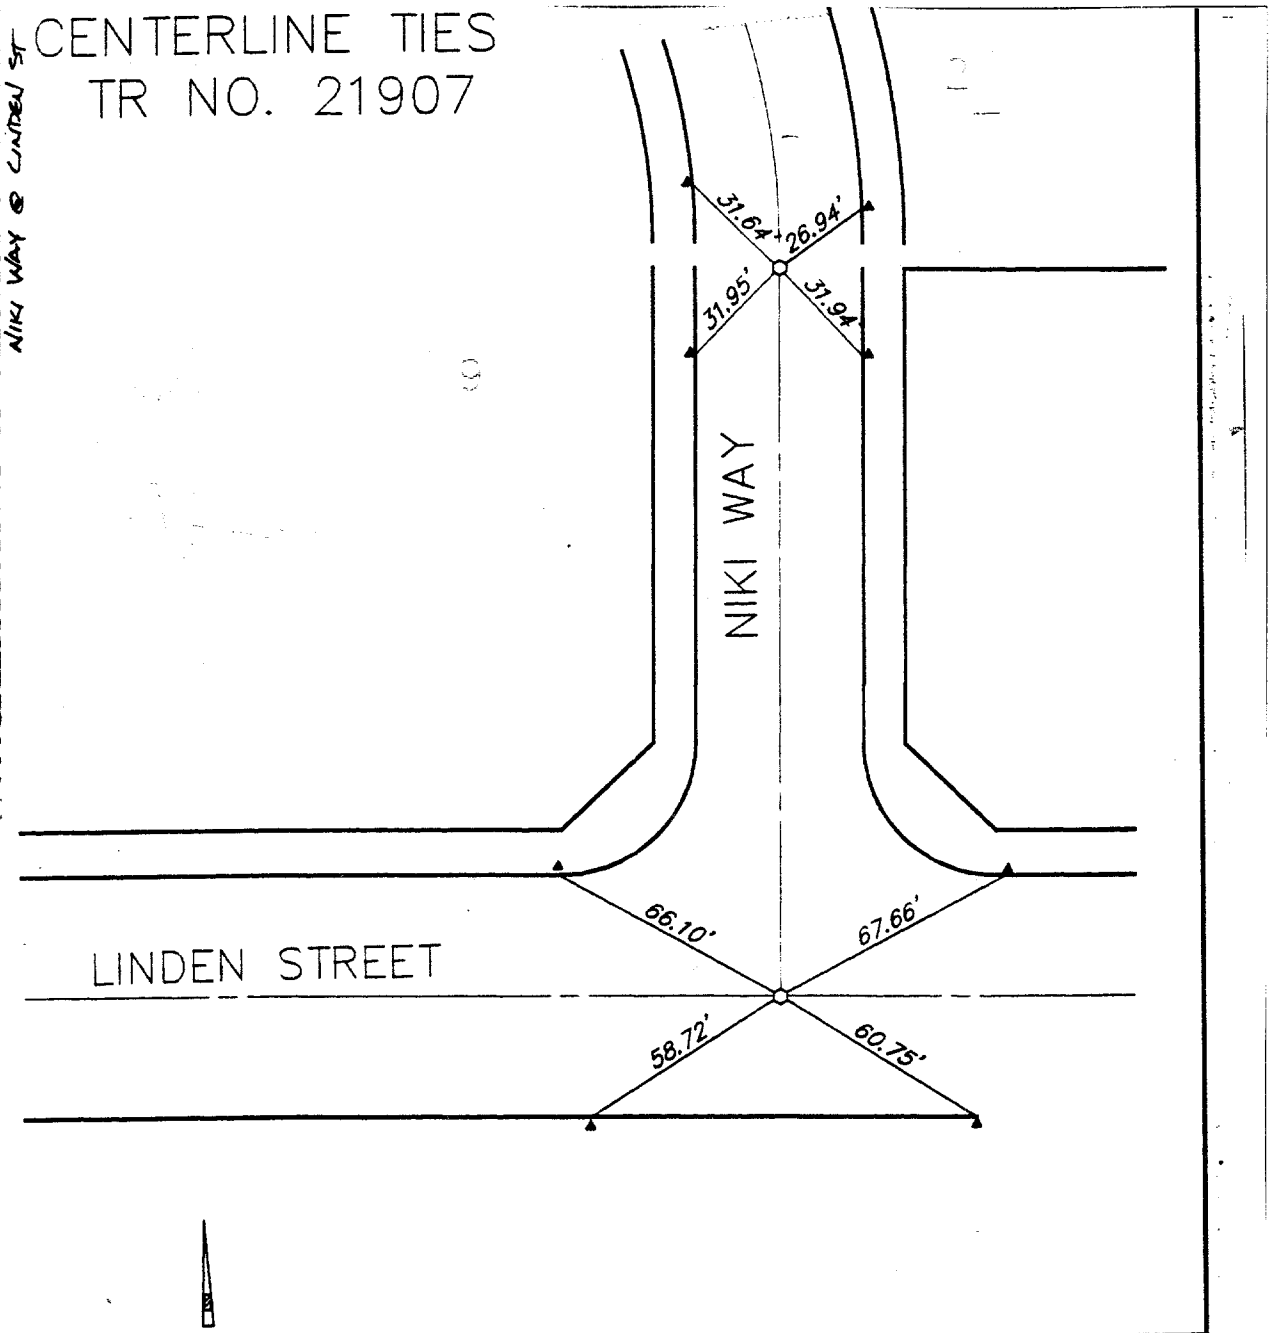

○ SET 1"IP FLUSH WITH RCE 12437 PLUG
▲ SET L&T AND RCE 12437 TAG

JDR CORPORATION
1910 S. ARCHIBALD AVE., STE. N
ONTARIO, CA 91761
(909) 930-1466
FAX (909) 930-1468
PLANNING • CIVIL • SURVEYING

DATE:	SCALE:	SHEET:	JOB NO.	
2-20-95	1"=40'		2771	

× FD. Ramset Nail on T/C
■ FD. "C" Nail on T/C
● FD. LD. & TK. on T/C
○ Set LD. & TK. on T/C

Scale:
Date:
Drawn by:
W.O.:
F.B.:

OFFICIAL TIE PLAT
CITY OF RIVERSIDE

These ties are for the purpose of perpetuating the found monumentation. No claim is made as to the relationship of the points or lines shown hereon to true boundary locations.

Sheet 1 of 1

File No.: