Street: NORTHRIDGE RD. 5995.TIF

X-Street: RIDGESIDE DRIVE

OFFICIAL USE ONLY

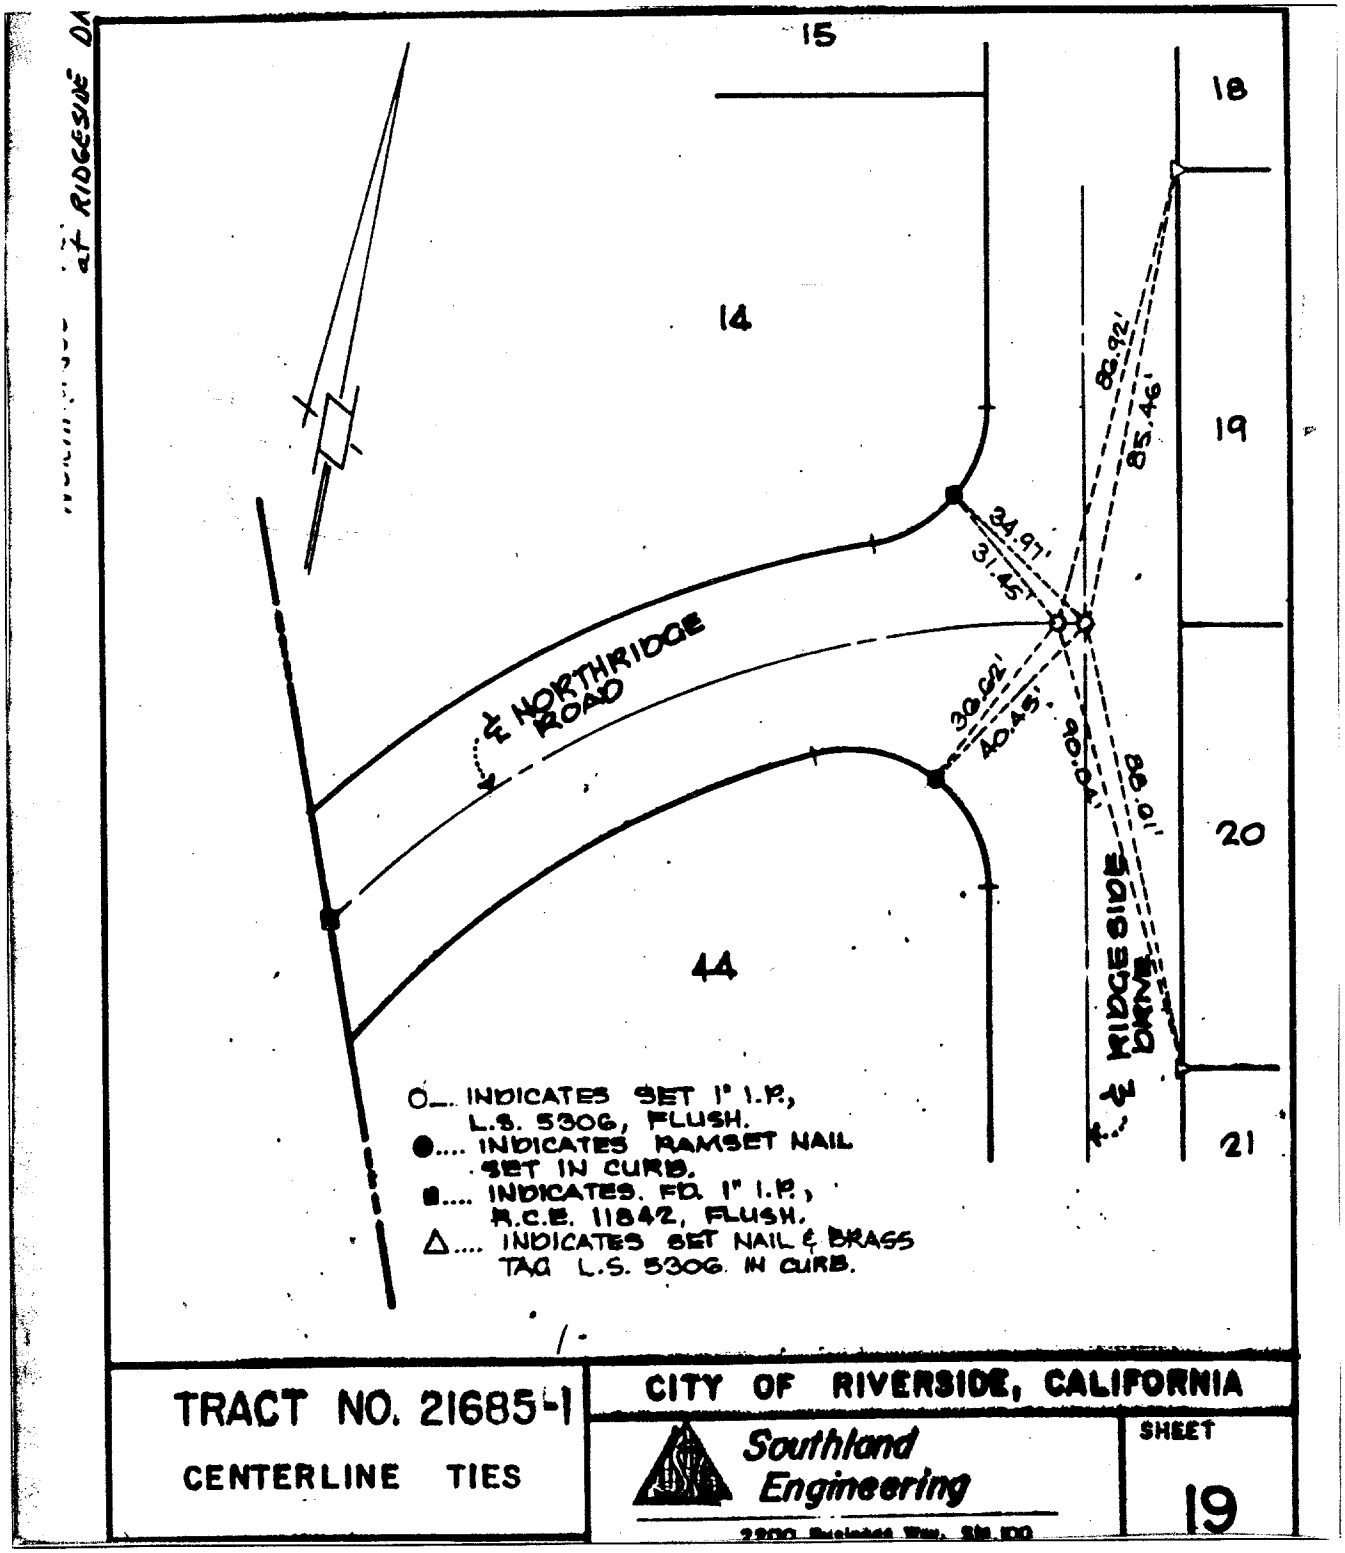

TRACT NO. 21685-1	CITY OF RIVERSIDE, CALIFORNIA	
CENTERLINE TIES	Southland Engineering	SHEET 19

× FD. Ramset Nail on T/C
■ FD. "C" Nail on T/C
● FD. LD. & TK. on T/C
○ Set LD. & TK. on T/C

Scale:	**OFFICIAL TIE PLAT** CITY OF RIVERSIDE	
Date:		
Drawn by:	*These ties are for the purpose of perpetuating the found monumentation. No claim is made as to the relationship of the points or lines shown hereon to true boundary locations.*	Sheet 1 of 1
W.O.:		File No.:
F.B.:		