V.T.N. Inc.
Frank W. Richardson
L.S. 2921

CITY OF RIVERSIDE

Z-42

L. Bunker
3-4-70

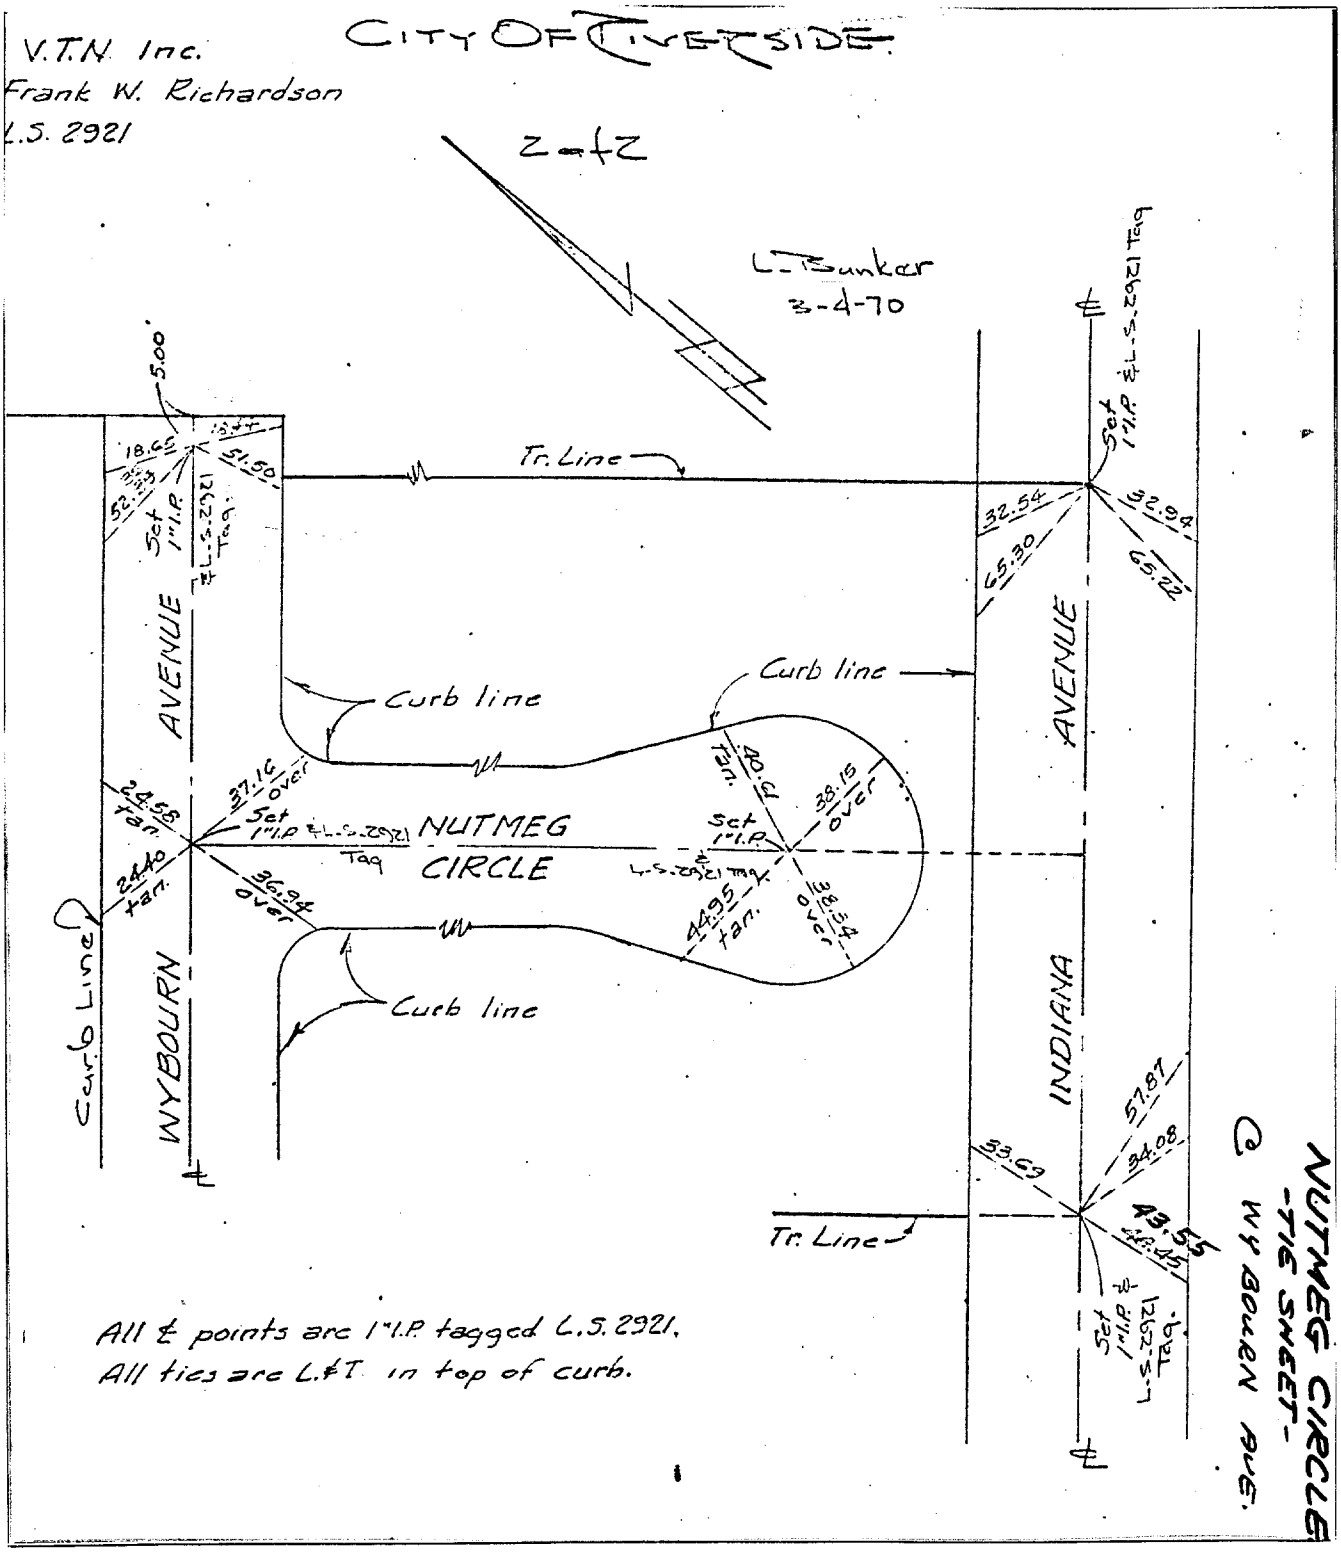

All ℄ points are 1"I.P. tagged L.S. 2921.
All ties are L.℄T. in top of curb.

NUTMEG CIRCLE
-TIE SHEET-
@ WY BOURN AVE.

Street: INDIANA AVE E'LY X-Street: NUTMEG CIRCLE
6018.TIE
OFFICIAL USE ONLY

✕ FD. Ramset Nail on T/C
■ FD. "C" Nail on T/C
● FD. LD. & TK. on T/C
○ Set LD. & TK. on T/C

Scale:	**OFFICIAL TIE PLAT** **CITY OF RIVERSIDE**	TRACT 3669
Date:		
Drawn by:		
W.O.:	*These ties are for the purpose of perpetuating the found monumentation. No claim is made as to the relationship of the points or lines shown hereon to true boundary locations.*	Sheet 1 of 1
F.B.:		File No.: