TRANSIT TIES

NOTE:

◎ NOTHING FD. @ SURFACE
( ) REC. DIST. PER. CITY TIES

HISTORICAL DATA

Street: OTTAWA AVE.

X-Street: LINDEN ST.

OFFICIAL USE ONLY

6158. TIE

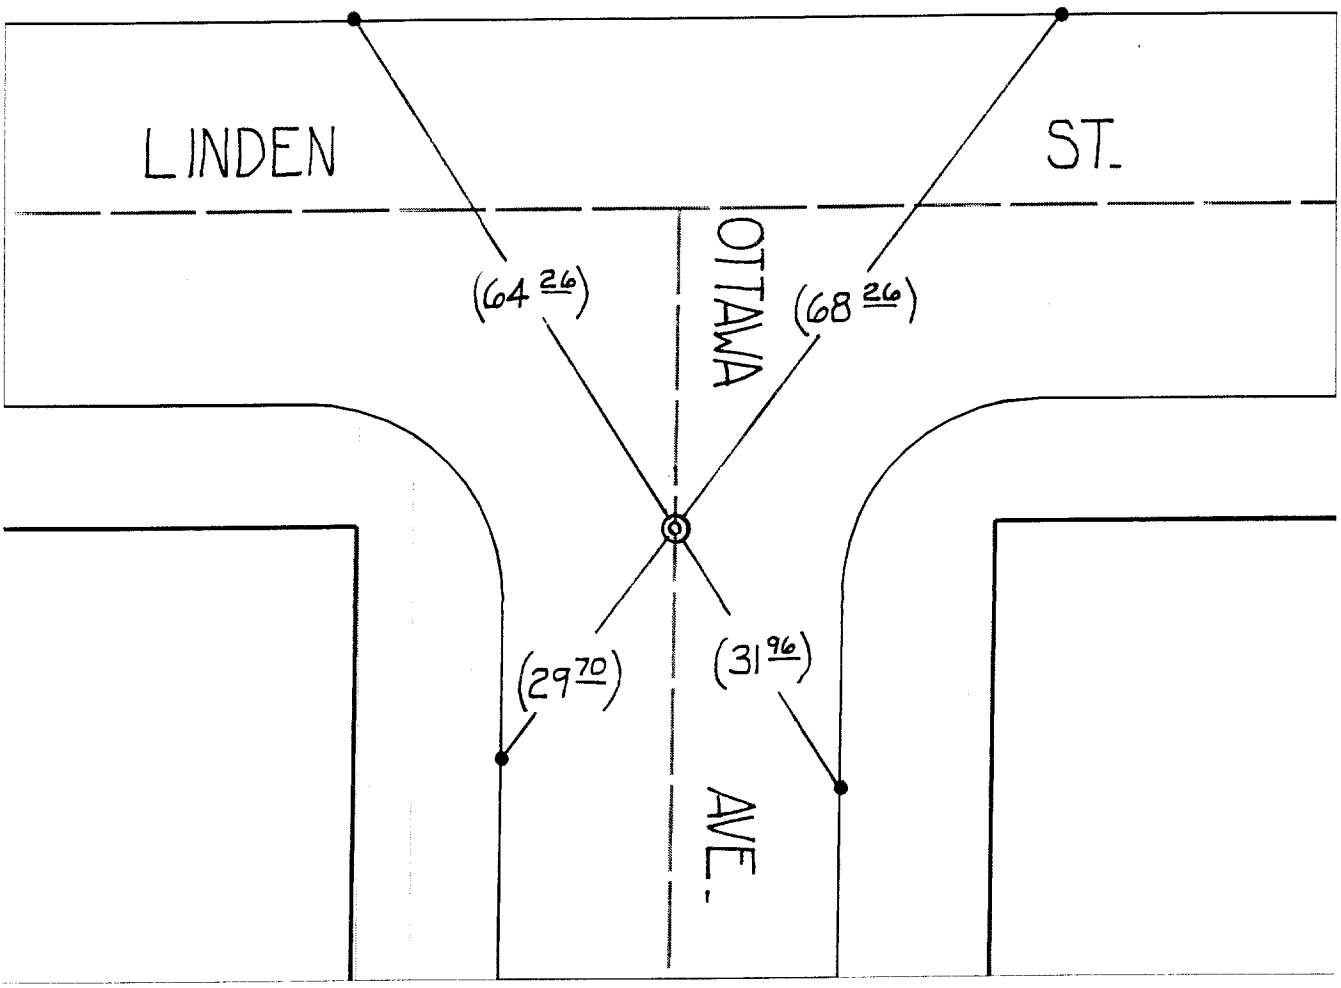

✕ FD. Ramset Nail on T/C
■ FD. "C" Nail on T/C
● FD. LD. & TK. on T/C
○ Set LD. & TK. on T/C

Scale: 1" = 20'
Date: 12/03/99
Drawn by: survey
W.O.:
F.B.:

OFFICIAL TIE PLAT
CITY OF RIVERSIDE

These ties are for the purpose of perpetuating the found monumentation. No claim is made as to the relationship of the points or lines shown hereon to true boundary locations.

N W E S

Sheet 1 of 1
File No.: