OVERLOOK PKR

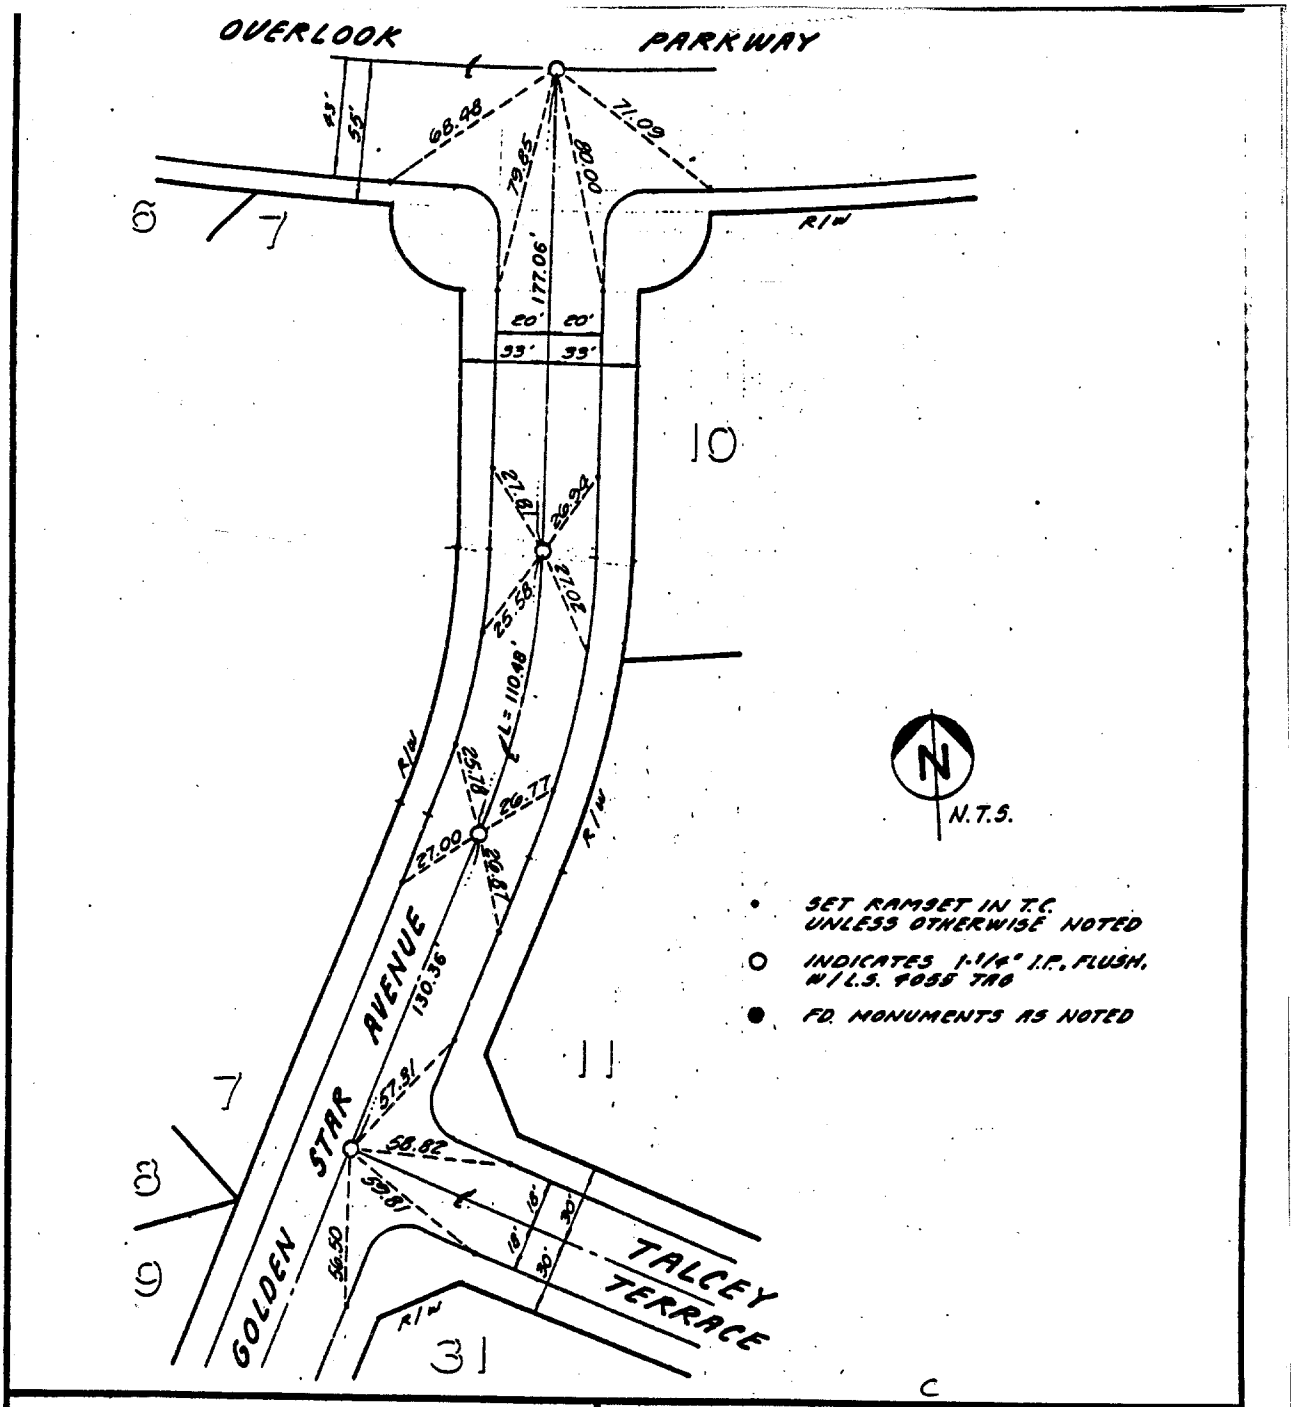

J.N. BEELER AND ASSOCIATES
Land Surveying and Mapping
6104 Riverside Avenue, Suite B
Riverside, California 92506
(714) 682-2216 FAX 682-4409

TIE SHEET

TRACT NO. 19176

Street: OVERLOOK PARKWAY X-Street: GOLDEN STAR AVE

OFFICIAL USE ONLY

6187. TIF

✕ FD. Ramset Nail on T/C	● FD. LD. & TK. on T/C
■ FD. "C" Nail on T/C	○ Set LD. & TK. on T/C

Scale:	**OFFICIAL TIE PLAT**	19176 TRACT
Date: 8/23/88	**CITY OF RIVERSIDE**	
Drawn by: E.B.	*These ties are for the purpose of perpetuating the found monumentation. No claim is made as to the relationship of the points or lines shown hereon to true boundary locations.*	Sheet 1 of 1
W.O.:		File No.:
F.B.:		