6198. TIF

Street: OVERLOOK PKWY

X-Street: WHITE GATE AVE

OFFICIAL USE ONLY

SURVEY OF ℄ Ties - Overlook Parkway

PARTY NO. AND MEMBERS D Lewis D Troy S Long

DATE 7-1-80

F.B. _____

TR. No. 8126

J.O. _____

PAGE 5 of 9

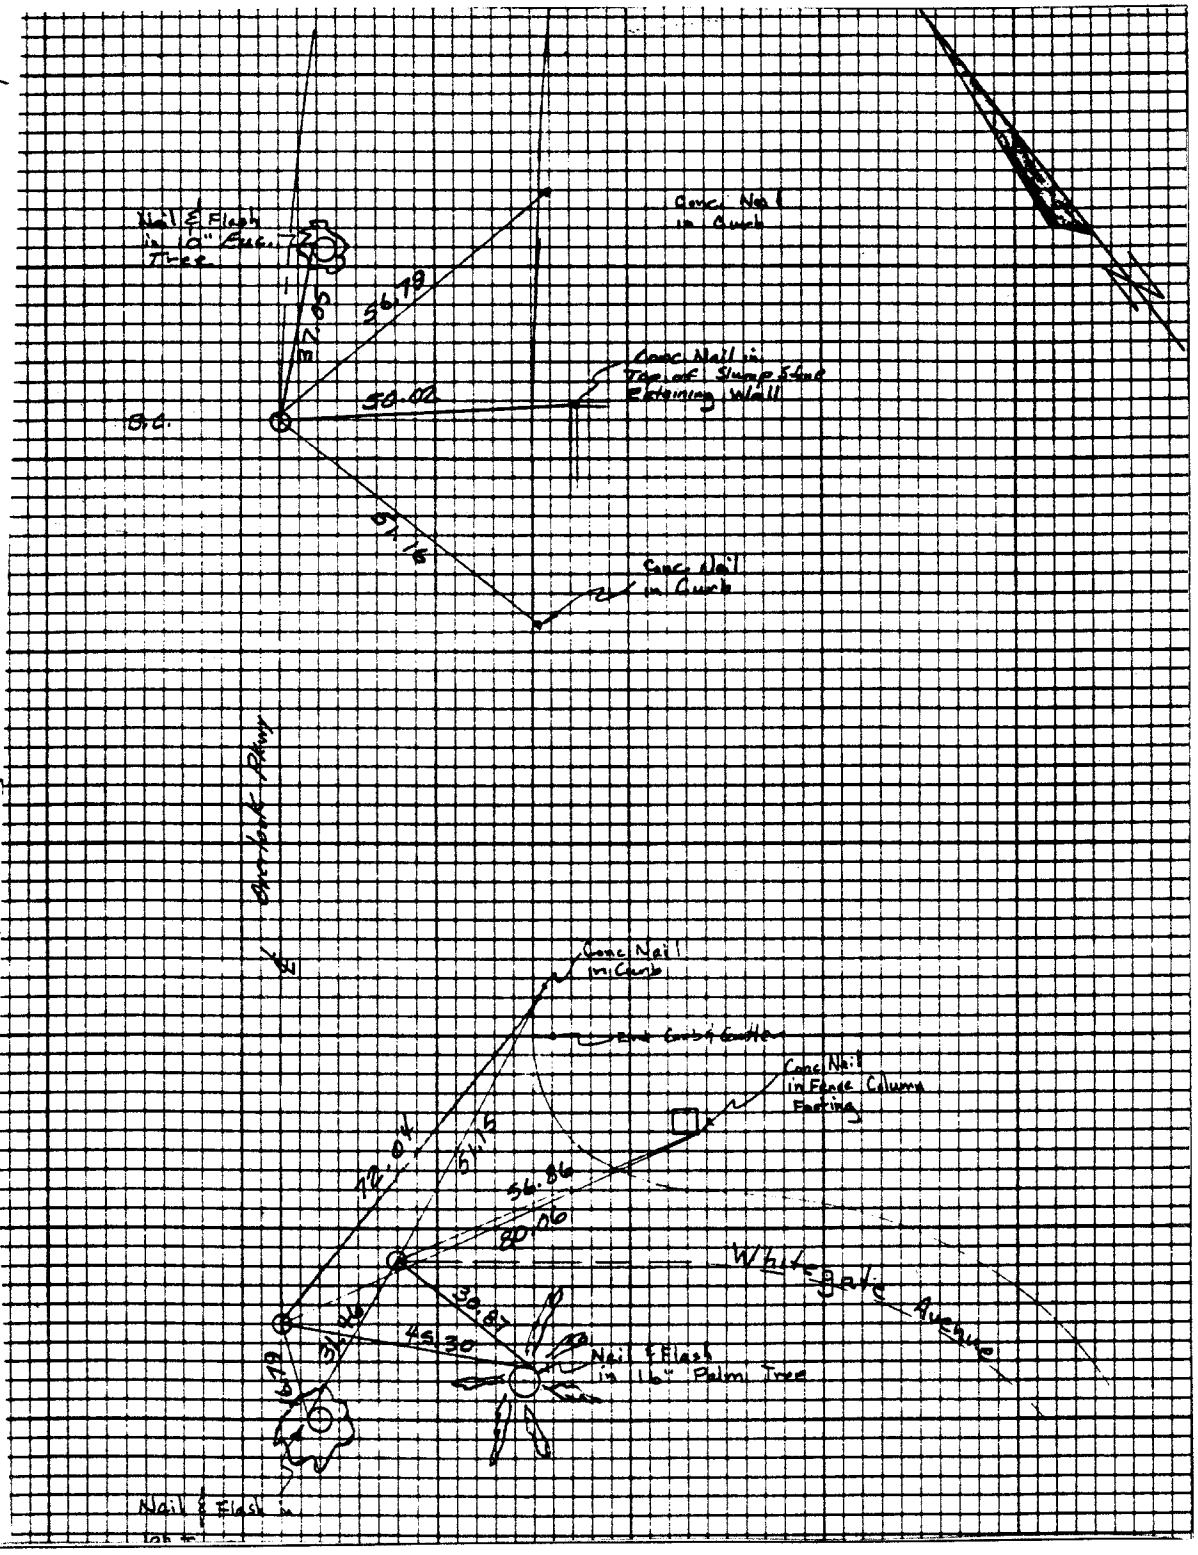

✕ FD. Ramset Nail on T/C

■ FD. "C" Nail on T/C

● FD. LD. & TK. on T/C

○ Set LD. & TK. on T/C

Scale:	**OFFICIAL TIE PLAT** **CITY OF RIVERSIDE**	TRACT 8126
Date: 7-1-80		
Drawn by:	*These ties are for the purpose of perpetuating the found monumentation. No claim is made as to the relationship of the points or lines shown hereon to true boundary locations.*	Sheet 5 of 9
W.O.:		
F.B.:		File No.: