Street: PASSERO AVE X-Street: GRAMERCY PLACE

6362.TIF

OFFICIAL USE ONLY

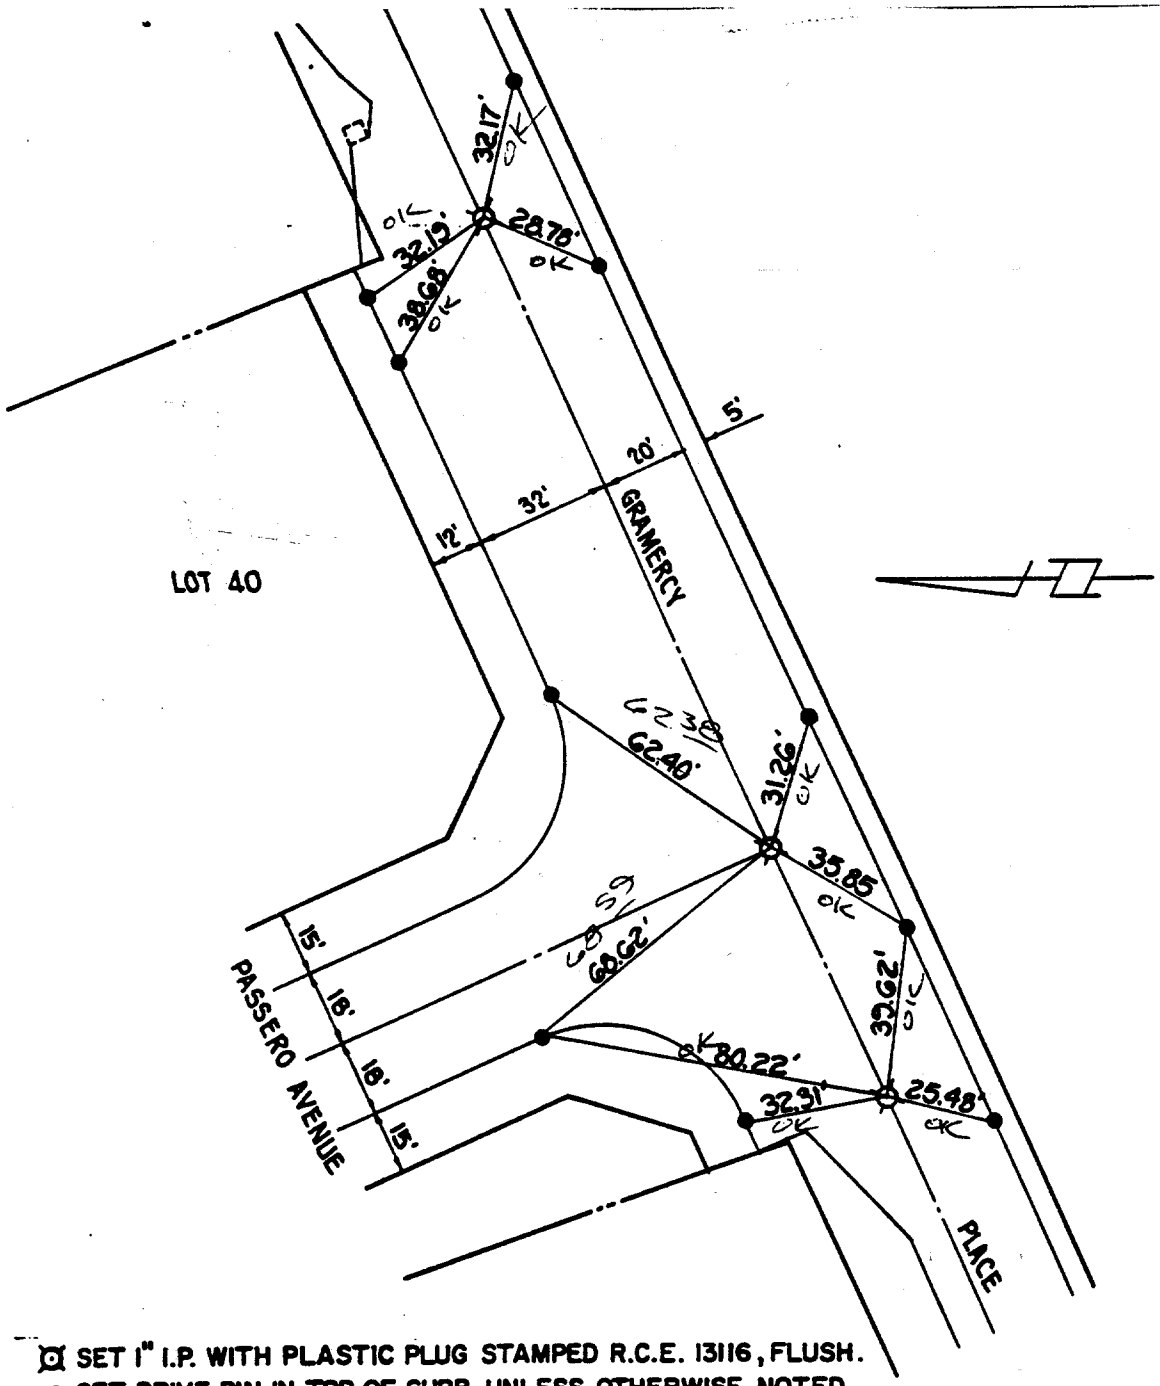

SET 1" I.P. WITH PLASTIC PLUG STAMPED R.C.E. 13116, FLUSH.
● SET DRIVE PIN IN TOP OF CURB, UNLESS OTHERWISE NOTED.

G.V.W. ASSOCIATES, INC. WALNUT, CALIFORNIA	MONUMENT TIES FOR TRACT 19718-1	SHEET NO. 10 OF 10 DATE 5-21-85 SCALE 1"=40'

× FD. Ramset Nail on T/C
■ FD. "C" Nail on T/C
● FD. LD. & TK. on T/C
○ Set LD. & TK. on T/C

Scale:	OFFICIAL TIE PLAT CITY OF RIVERSIDE	
Date:		
Drawn by:	These ties are for the purpose of perpetuating the found monumentation. No claim is made as to the relationship of the points or lines shown hereon to true boundary locations.	Sheet 1 of 1
W.O.:		File No.:
F.B.:		