637. T/F

Street: Bellevue Pl. 637.T/F

X-Street: Golden Rain Rd.

OFFICIAL USE ONLY

630 - SAME

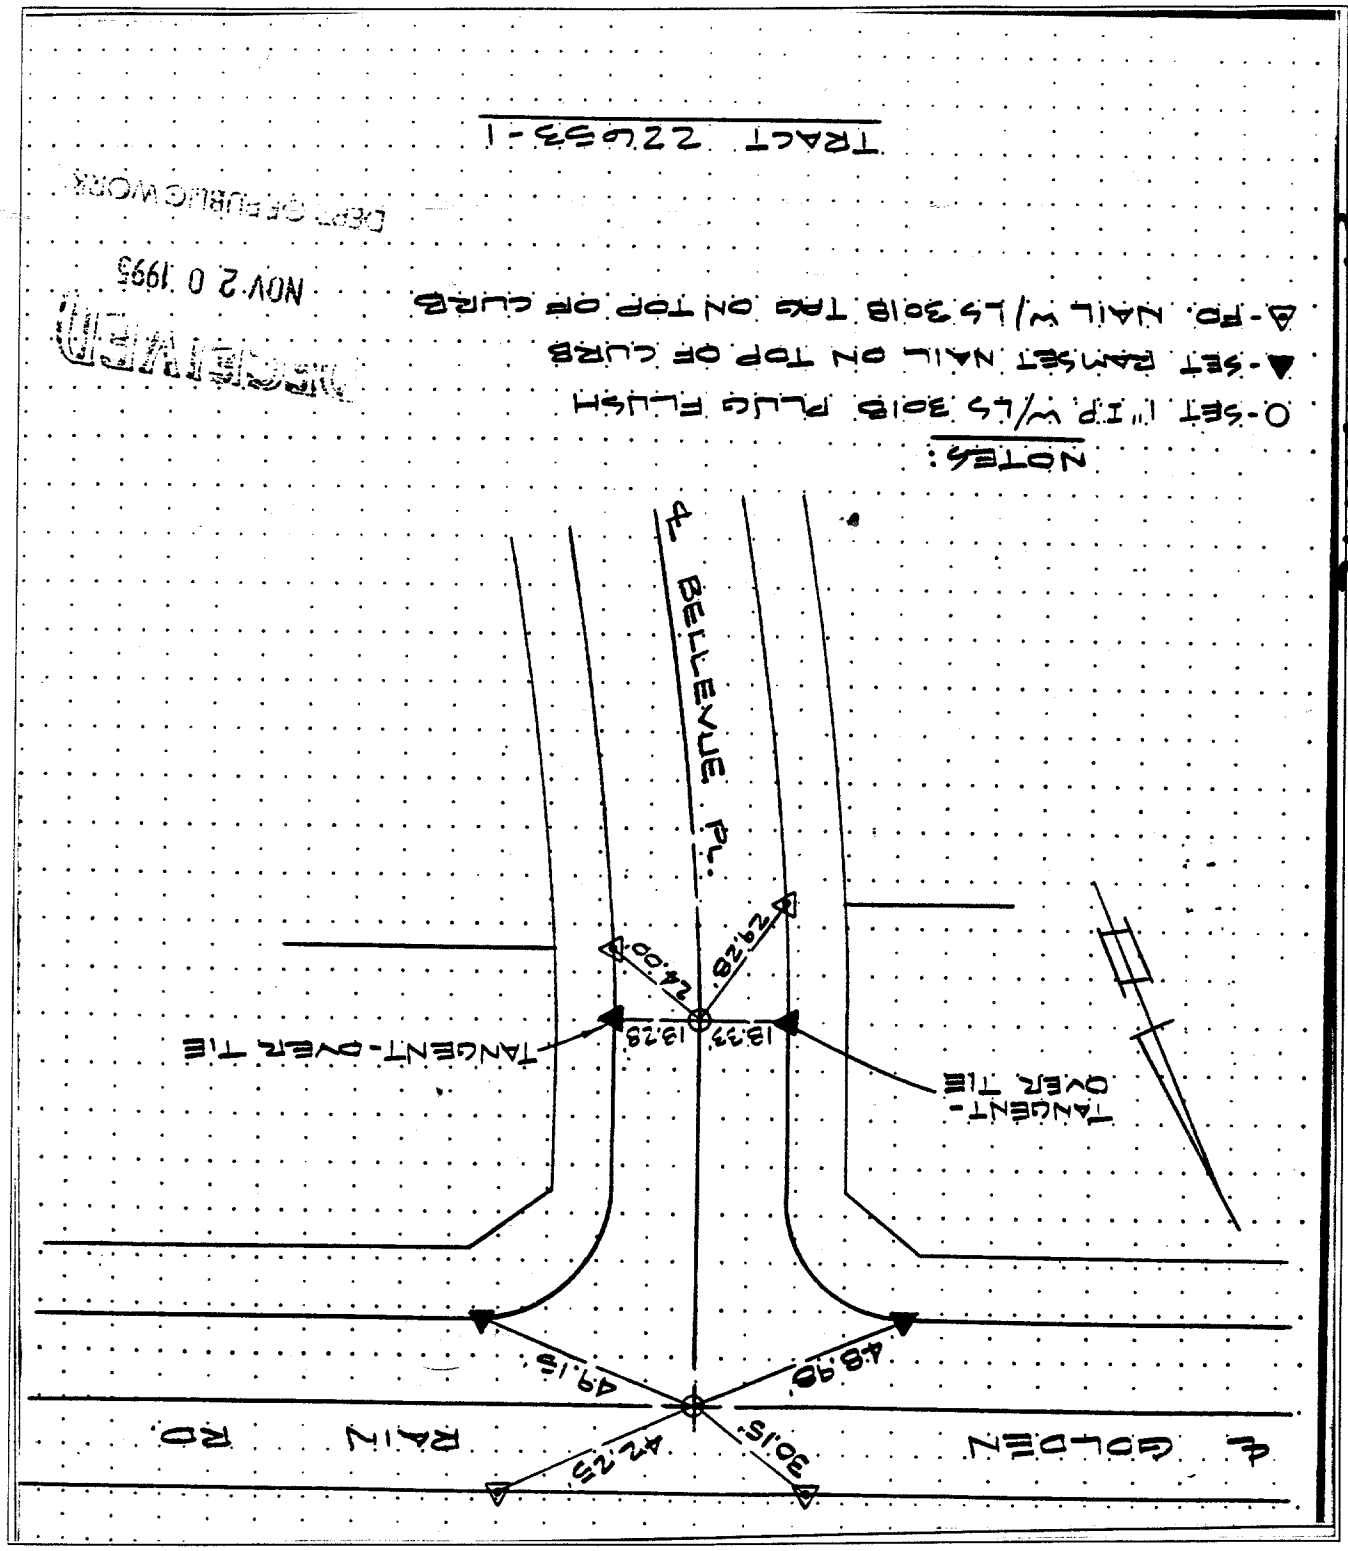

RECEIVED
NOV 20 1995
DEPT OF PUBLIC WORKS

X FD. Ramset Nail on T/C
■ FD. "C" Nail on T/C
● FD. LD. & TK. on T/C
○ Set LD. & TK. on T/C

Scale: 40'	**OFFICIAL TIE PLAT**	
Date: 10-17-95	**CITY OF RIVERSIDE**	
Drawn by: R. G.	*These ties are for the purpose of perpetuating the found monumentation. No claim is made as to the relationship of the points or lines shown hereon to true boundary locations.*	Sheet 1 of 1
W.O.: 9513251-1		File No.:
F.B.:		