J.O. 81-215 SURVEY OF P.M. # 18250 DATE 11-9-82

F.B. 1049 PAGE 126 PARTY NO. AND MEMBERS PEREZ-DIAZ-JARDINE

M.S. NOTES CALC'D BY: CALC'S CHECKED BY: MAP NO. WEATHER:

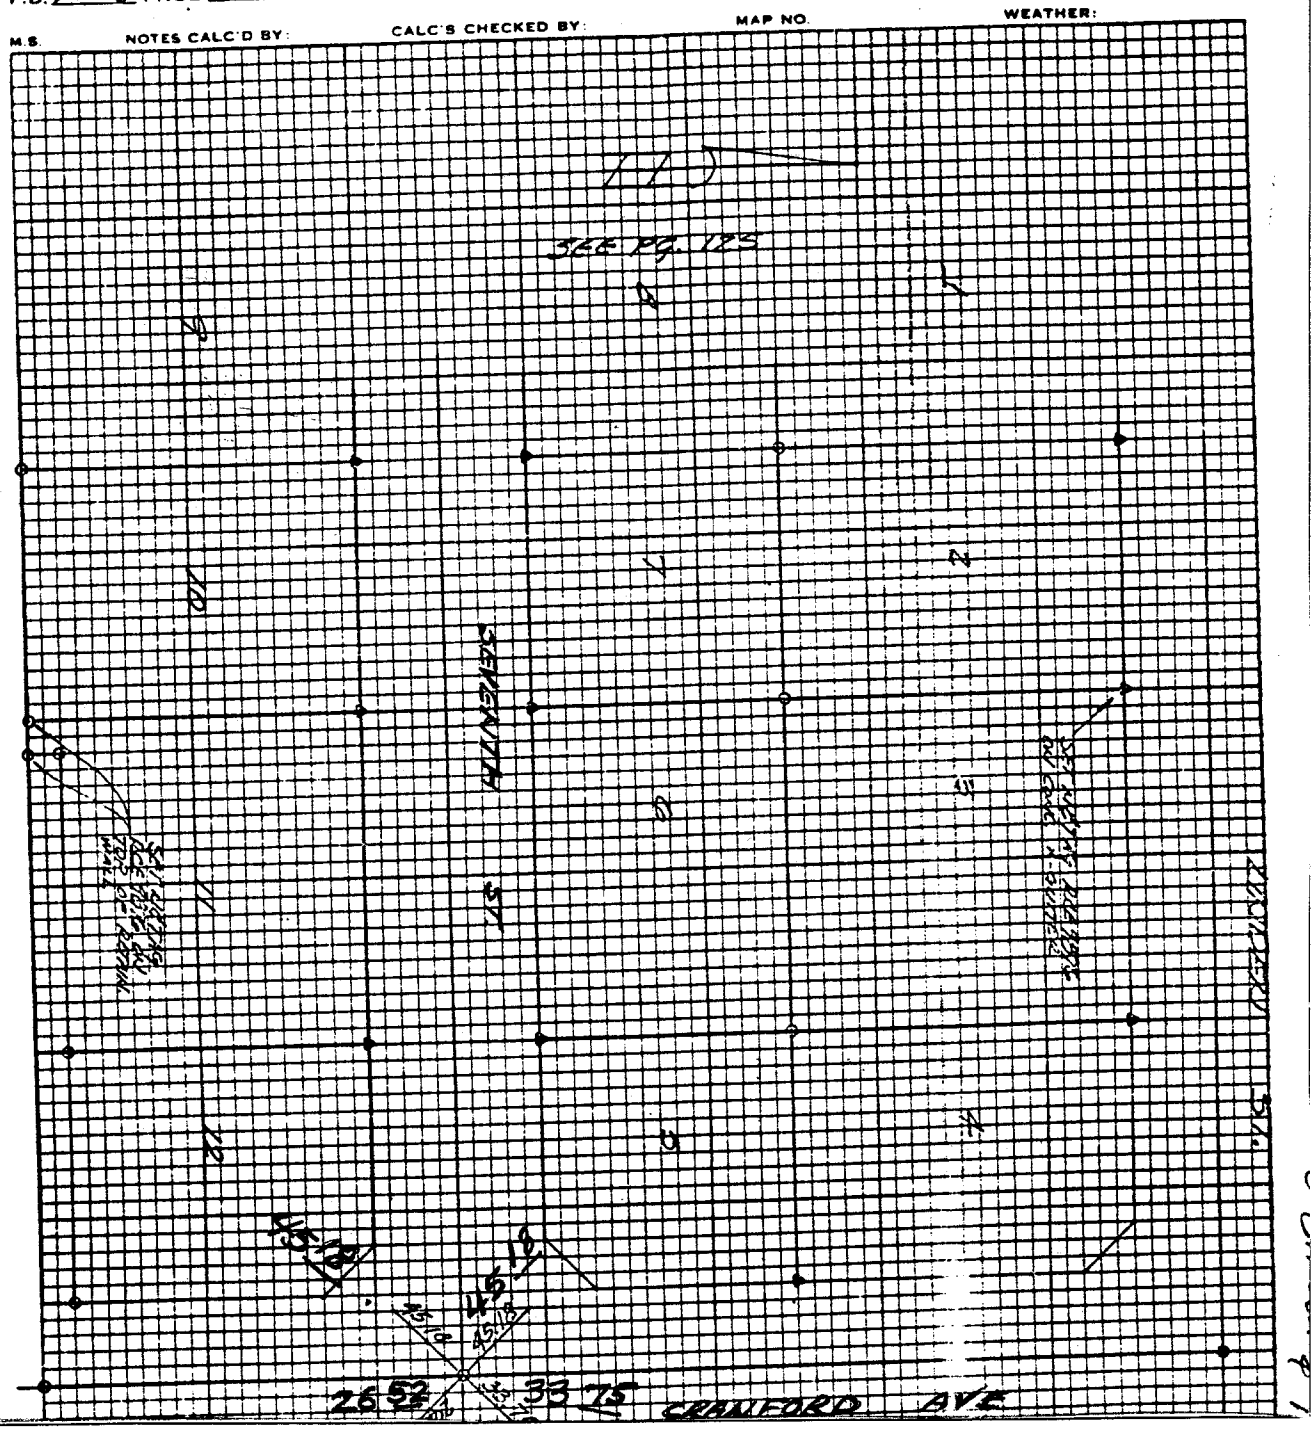

Street: PRESLEY AVE X-Street: LINDEN & 7TH ST

OFFICIAL USE ONLY

6546. TIF

× FD. Ramset Nail on T/C
■ FD. "C" Nail on T/C
● FD. LD. & TK. on T/C
○ Set LD. & TK. on T/C

Scale:	
Date:	
Drawn by:	
W.O.:	
F.B.:	

OFFICIAL TIE PLAT
CITY OF RIVERSIDE

These ties are for the purpose of perpetuating the found monumentation. No claim is made as to the relationship of the points or lines shown hereon to true boundary locations.

Sheet 1 of 1

File No.: