Street: QUEENSBOROUGH ST. 6739.TIF

X-Street: GETTYSBURG DR.

OFFICIAL USE ONLY

J.F. DAVIDSON ASSOCIATES

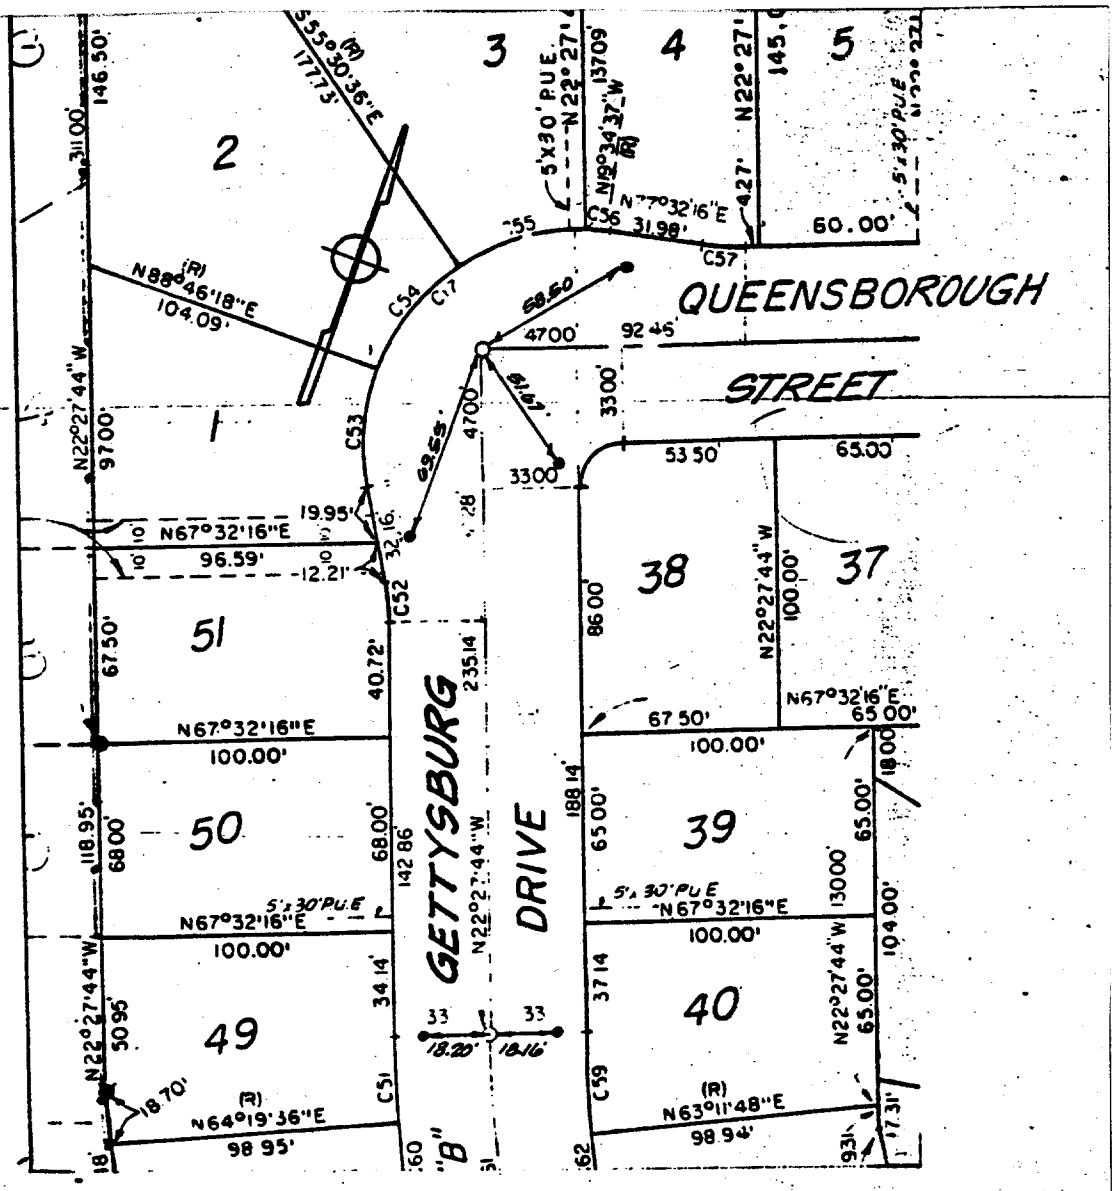

● Indicates . . . . . Monument (1½" Brass Cap Stamped R.C.E 862).

○ Indicates 3/4" Iron Pipe & Plastic Plug Monument (Stamped R.C.E. 862).

Indicates Set Nail & Tagged R.C.E. 862 In Curb.

● Indicates Set Nail In Curb.

FIELD CHECKED
5-11-79
TIES NOT PULLED
MONUMENTS VERIFIED

F. DAVIDSON ASSOCIATES 3426 TENTH STREET	MONUMENT TIES FOR TRACT 6756-4	SHEET NO. 2 OF 5 DATE June 1978

X FD. Ramset Nail on T/C ● FD. LD. & TK. on T/C

■ FD. "C" Nail on T/C ○ Set LD. & TK. on T/C

Scale: 1" = 60'	**OFFICIAL TIE PLAT** **CITY OF RIVERSIDE**	6756-4
Date: JUNE 1978		
Drawn by:	*These ties are for the purpose of perpetuating the found monumentation. No claim is made as to the relationship of the points or lines shown hereon to true boundary locations.*	Sheet 2 of 5
W.O.:		File No.:
F.B.:		