Dagenais
Garcia
Rodriguez

Swing Ties

6-1

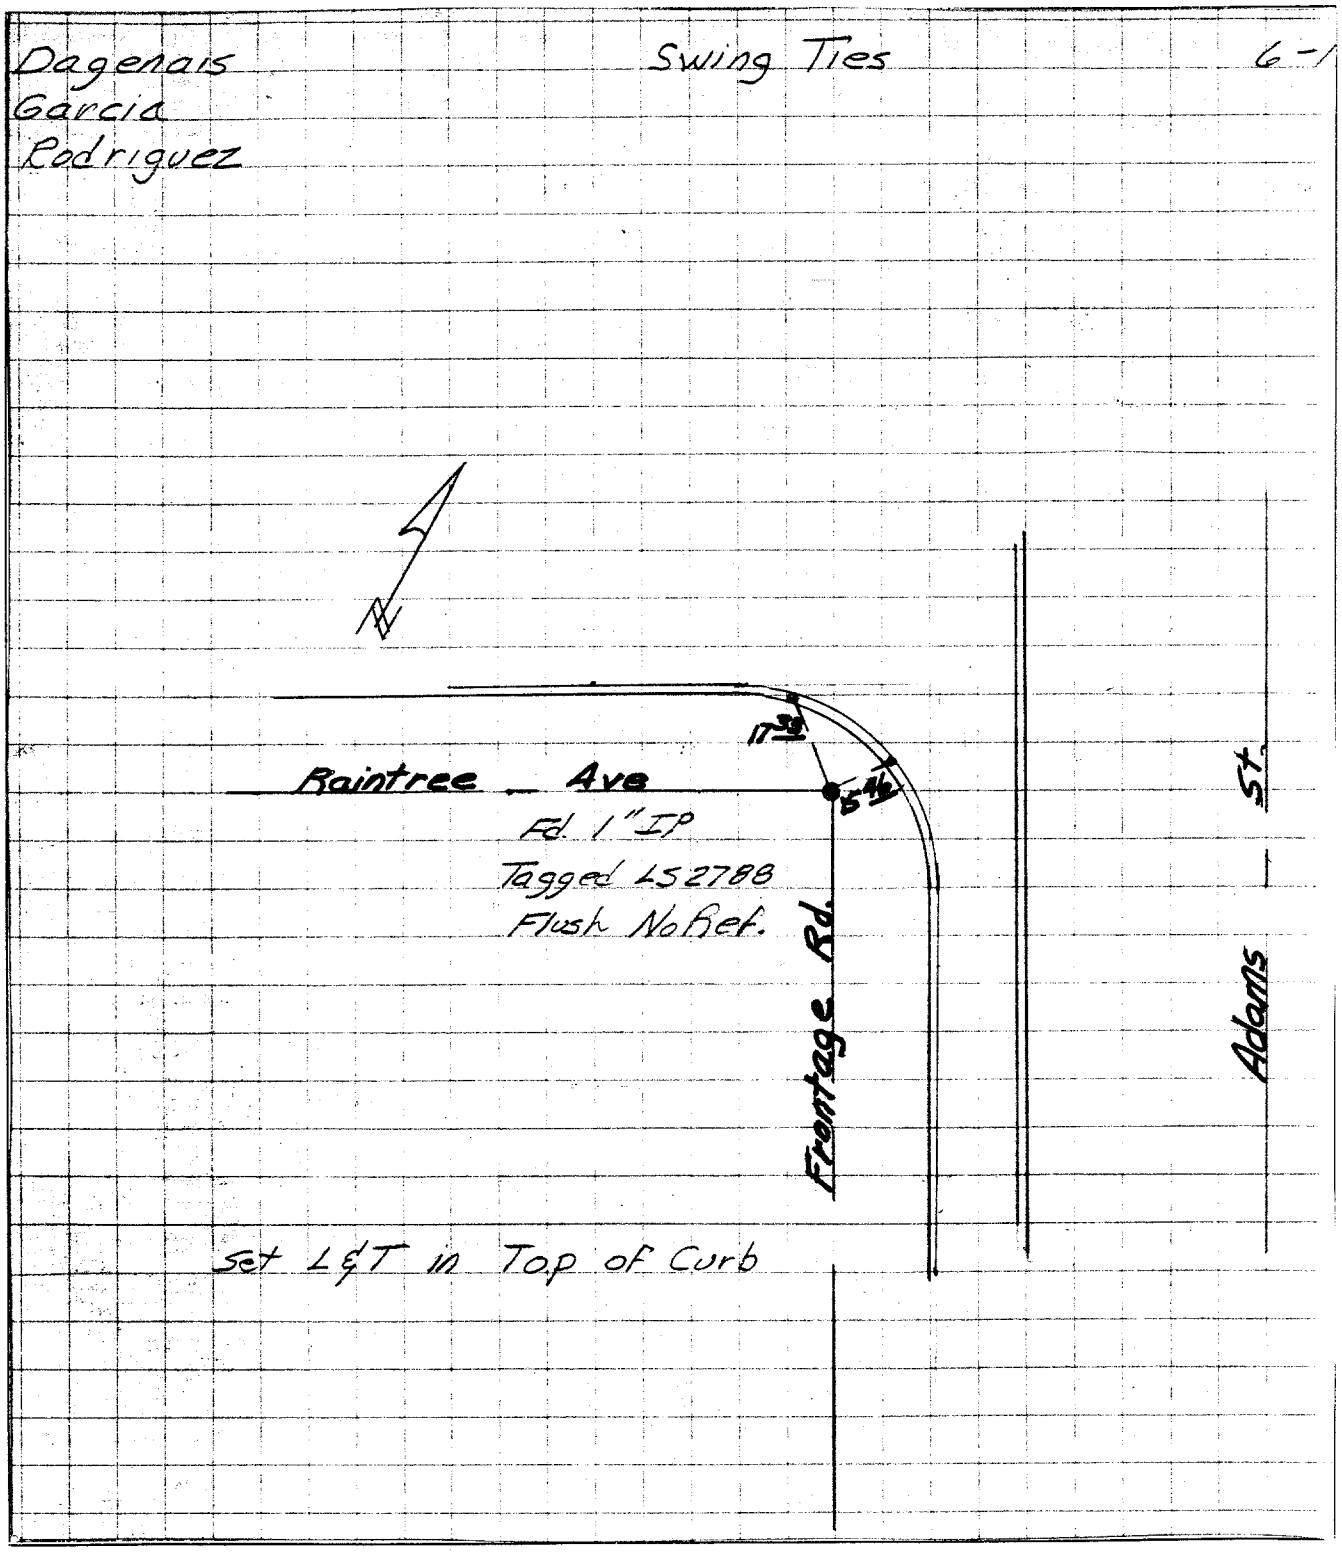


Street: RAIN TREE AVE 6751. TIF

X-Street: ADAM FRONTAGE RD.

OFFICIAL USE ONLY

× FD. Ramset Nail on T/C
■ FD. "C" Nail on T/C
● FD. LD. & TK. on T/C
○ Set LD. & TK. on T/C

| | | |
|---|---|---|
| Scale: | **OFFICIAL TIE PLAT**<br>**CITY OF RIVERSIDE** | |
| Date: 6-19-79 | | |
| Drawn by: | *These ties are for the purpose of perpetuating the found monumentation. No claim is made as to the relationship of the points or lines shown hereon to true boundary locations.* | |
| W.O.: | | Sheet 1 of 1 |
| F.B.: | | File No.: |