TRANSIT & SWING TIES

HISTORICAL DATA

CRFB LL 11/11A
" 960/10&20
" 960/13
" 783/12

NOTE

◉ FD. 3/4" I.P W/LS5555 PLASTIC PLUG DN. O.Z W/2-1' NOT TIES FLUSH

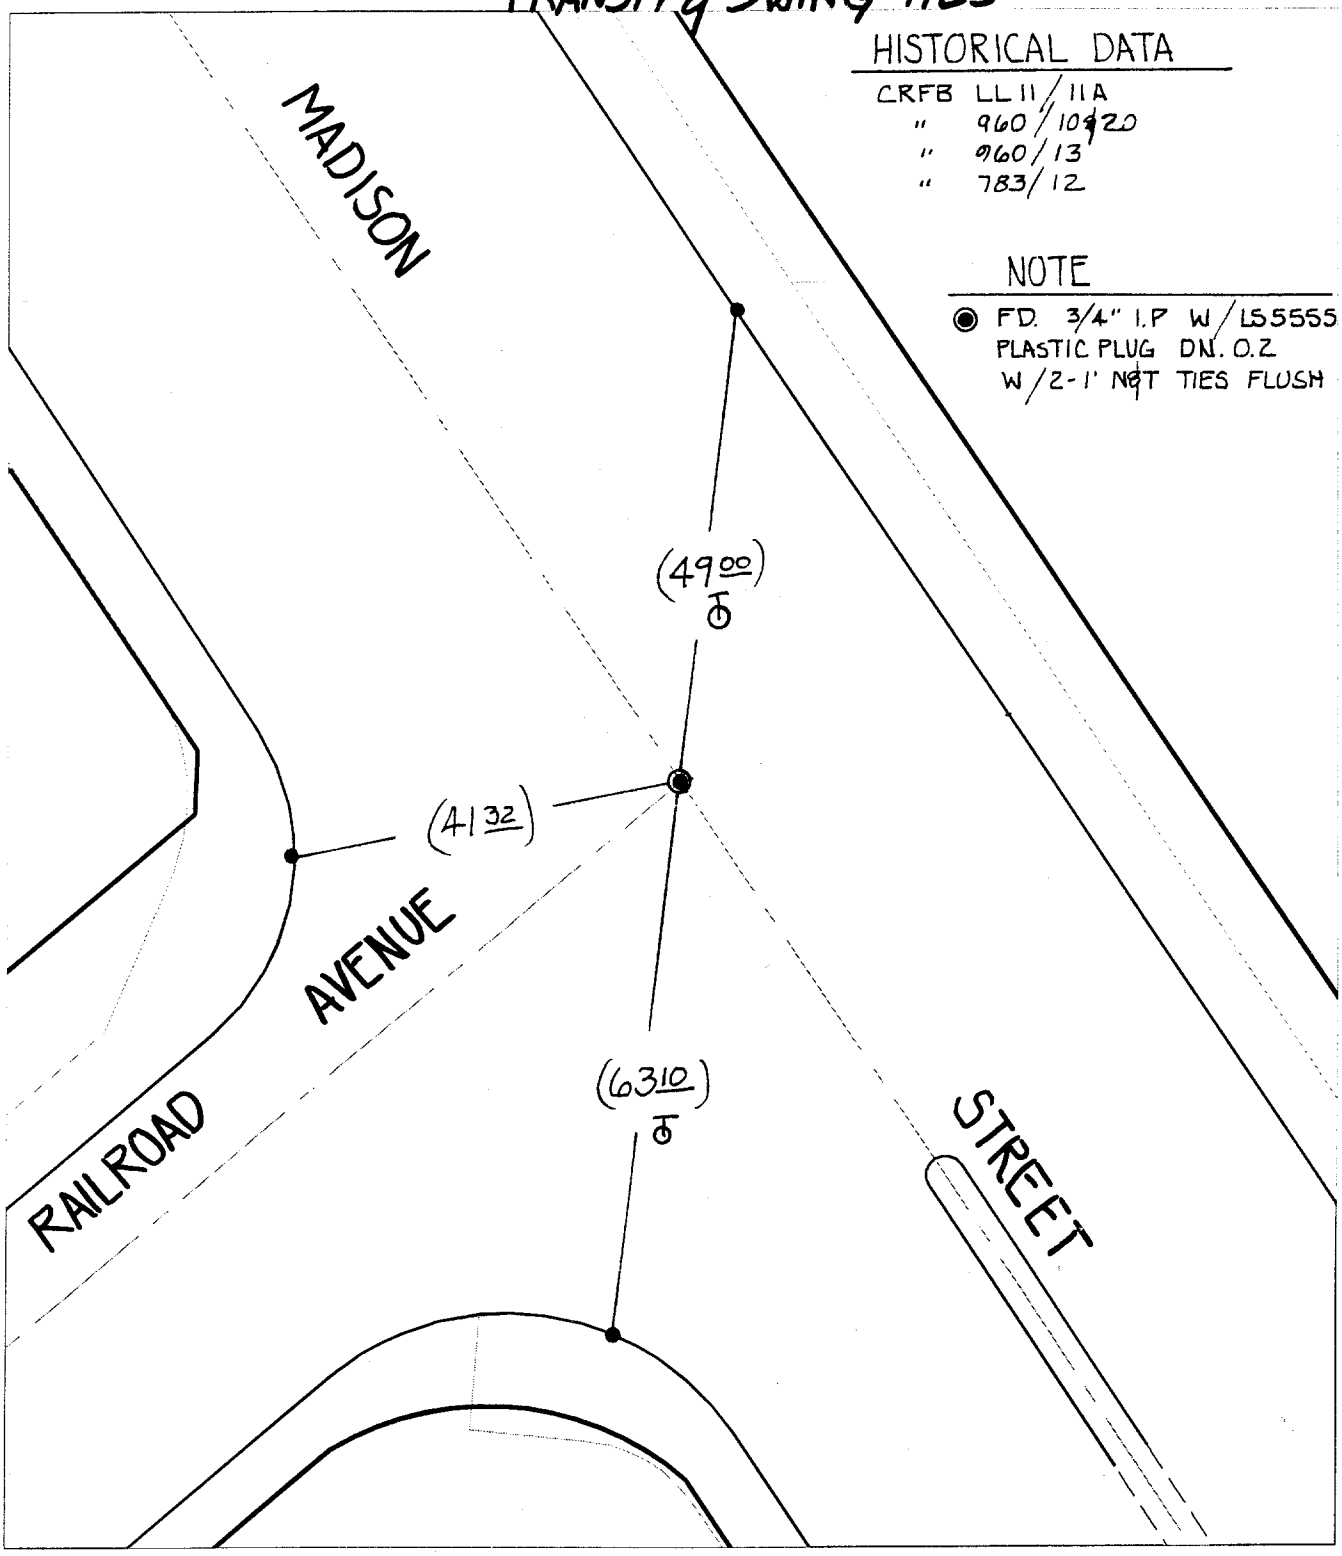

Street: 6764.TIE MADISON STREET

X-Street: RAILROAD AVENUE

OFFICIAL USE ONLY

✕ FD. Ramset Nail on T/C
■ FD. "C" Nail on T/C
● FD. LD. & TK. on T/C
○ Set LD. & TK. on T/C

Scale: 1" = 20'
Date: 02/10/00
Drawn by: SURVEY
W.O.:
F.B.:

OFFICIAL TIE PLAT
CITY OF RIVERSIDE

These ties are for the purpose of perpetuating the found monumentation. No claim is made as to the relationship of the points or lines shown hereon to true boundary locations.

N W E S

Sheet 1 of 1
File No.: