Street: RANCHO DR. W'LY TR. BDY X-Street: ALVEREZ CT.

6783.T/F

OFFICIAL USE ONLY

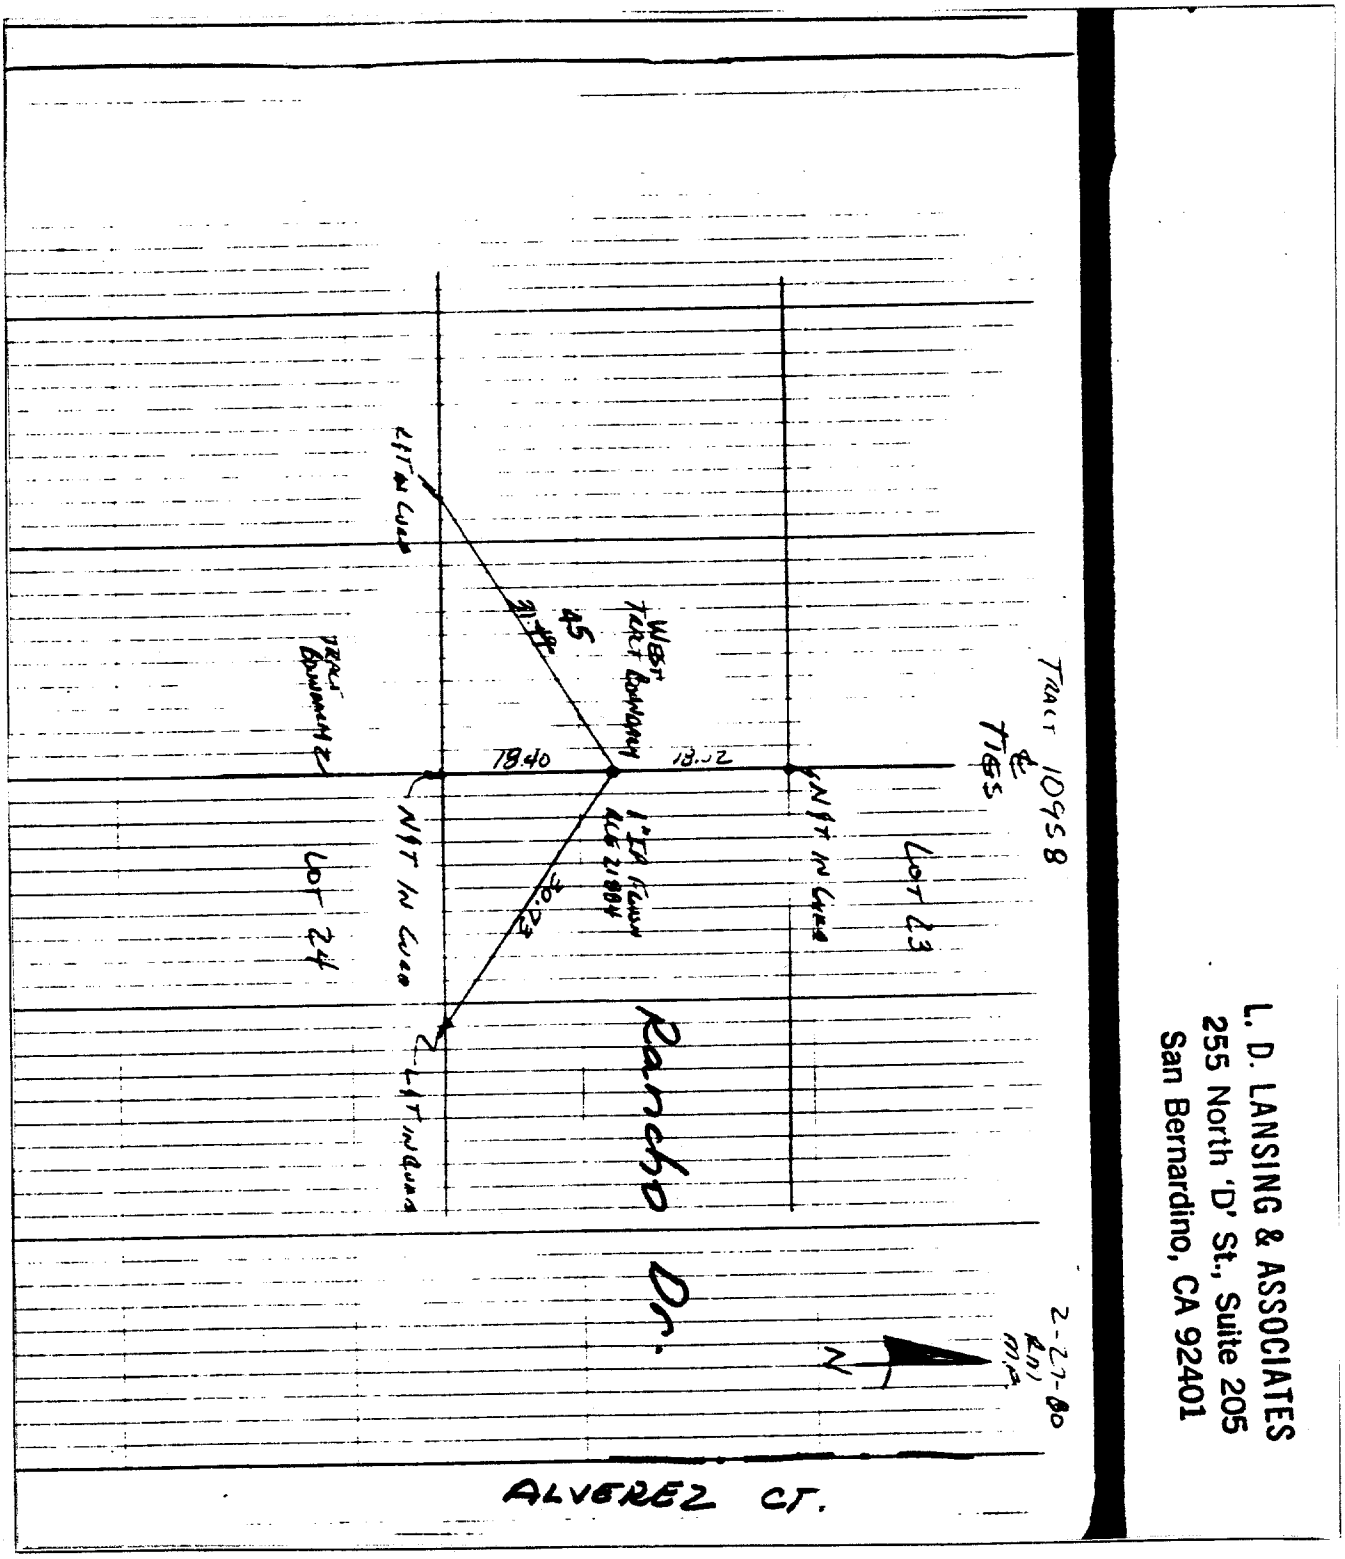

L. D. LANSING & ASSOCIATES
255 North 'D' St., Suite 205
San Bernardino, CA 92401

× FD. Ramset Nail on T/C
■ FD. "C" Nail on T/C
● FD. LD. & TK. on T/C
○ Set LD. & TK. on T/C

Scale:	**OFFICIAL TIE PLAT** **CITY OF RIVERSIDE**	
Date:		
Drawn by:	*These ties are for the purpose of perpetuating the found monumentation. No claim is made as to the relationship of the points or lines shown hereon to true boundary locations.*	Sheet 1 of 1
W.O.:		File No.:
F.B.:		