ADKAN ENGINEERS

CIVIL ENGINEERING, PLANNING, LAND SURVEYING

CLIENT RALECO DATE 10-5-94 SHEET NO. 2 OF 4

JOB TRACT NO. 24892 JOB NO. 4616

RAYANN CT. at MOUNTAIN VIEW AVE.

LEGEND

- ⊡ INDICATES AS NOTED
- △ INDICATES LEAD & TACK
- ● INDICATES 1 1/4" I.P. TAGGED L.S. 5033, DN. 0.1' PER M.B. 224/13-16

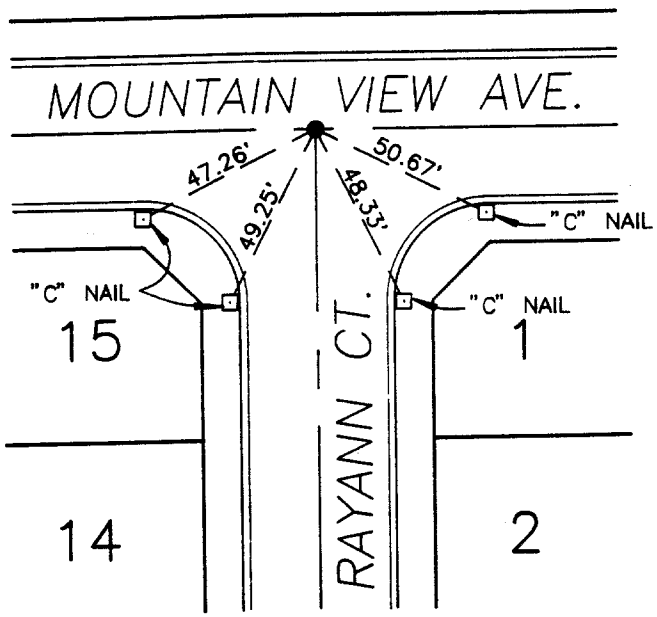

1" = 40'

Street: RAYANN CT X-Street: MOUNTAIN VIEW AVE

OFFICIAL USE ONLY

6846. T/F

× FD. Ramset Nail on T/C
■ FD. "C" Nail on T/C
● FD. LD. & TK. on T/C
○ Set LD. & TK. on T/C

Scale:	**OFFICIAL TIE PLAT** CITY OF RIVERSIDE	
Date:		
Drawn by:	*These ties are for the purpose of perpetuating the found monumentation. No claim is made as to the relationship of the points or lines shown hereon to true boundary locations.*	Sheet 2 of 4
W.O.:		File No.:
F.B.:		