6865.71F

Street: REIMS CIRCLE X-Street: LORENZO DRIVE

OFFICIAL USE ONLY

J F DAVIDSON ASSOC.

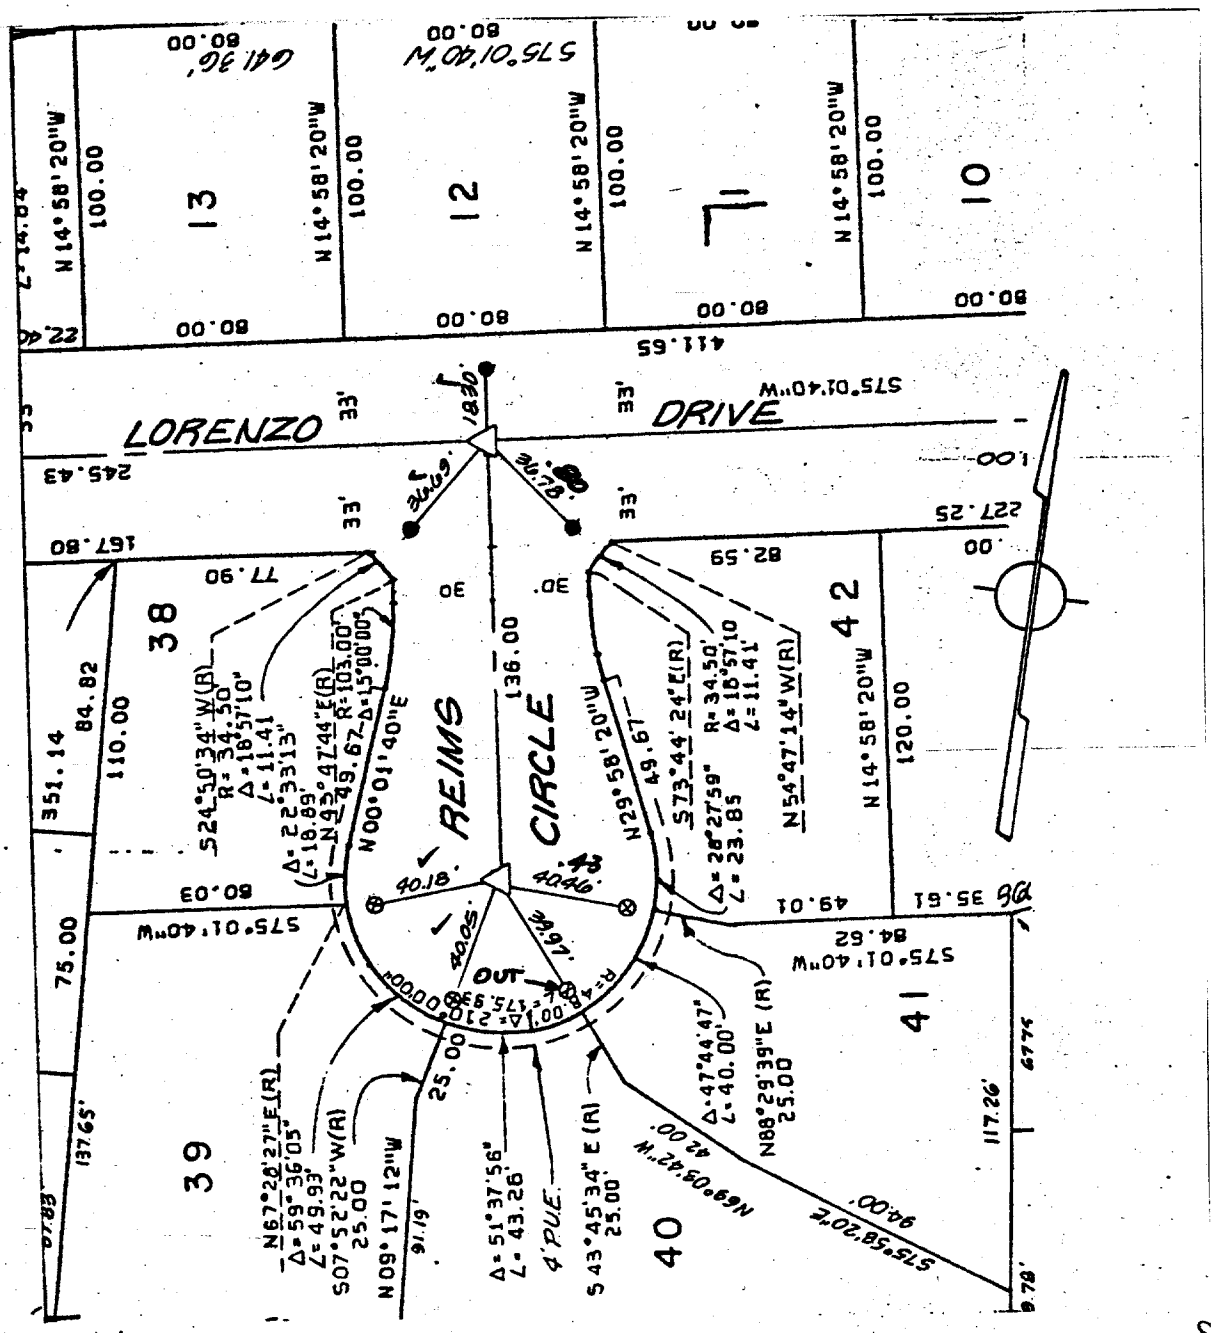

△ Indicates . . . . . (1½" Brass Cap Stamped R.C.E 862).

■ Indicates . . . . . Found Monument as noted

⊗ Indicates Set Nail & Tagged R.C.E.862 In Curb.

● Indicates Set Nail In Curb.

FIELD CK'D OCT 23,

× FD. Ramset Nail on T/C

■ FD. "C" Nail on T/C

● FD. LD. & TK. on T/C

○ Set LD. & TK. on T/C

Scale: 1" = 60'	**OFFICIAL TIE PLAT** **CITY OF RIVERSIDE**	TRACT 8665
Date: MAY 1978		
Drawn by:	*These ties are for the purpose of perpetuating the found monumentation. No claim is made as to the relationship of the points or lines shown hereon to true boundary locations.*	Sheet 5 of 6
W.O.:		File No.:
F.B.:		