Street: Rockwood Dr. 6959, T/F

X-Street: Victoria Ave

OFFICIAL USE ONLY

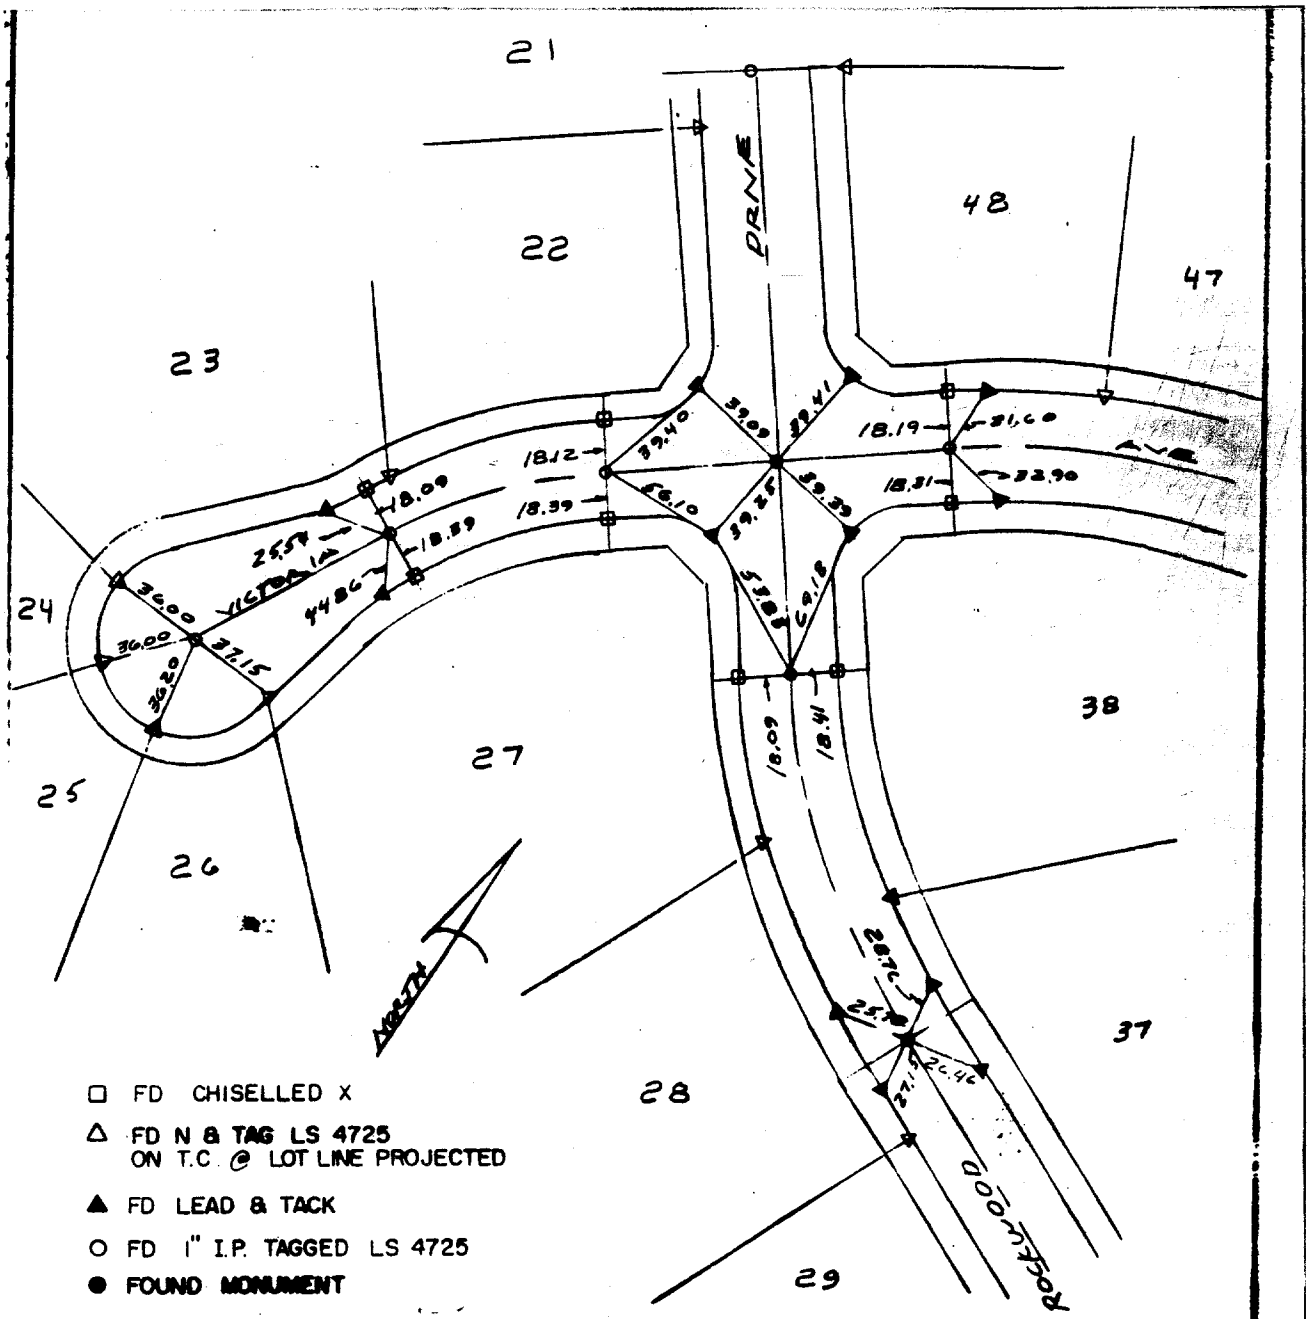

SCALE: 1"=60'	OFFICIAL TIE PLAT	SHEET 4
DATE: 6-21-94	CITY OF RIVERSIDE	
DR. BY: DB	ALBERT A. WEBB ASSOCIATES	OF 6 SHEETS
W.O.: 94-96	CIVIL ENGINEERS	
F.B.: 1994-96	RIVERSIDE CALIFORNIA	FILE NO.:

X FD. Ramset Nail on T/C

■ FD. "C" Nail on T/C

● FD. LD. & TK. on T/C

○ Set LD. & TK. on T/C

Scale:	**OFFICIAL TIE PLAT**	
Date:	**CITY OF RIVERSIDE**	
Drawn by:		
W.O.:	*These ties are for the purpose of perpetuating the found monumentation. No claim is made as to the relationship of the points or lines shown hereon to true boundary locations.*	Sheet 1 of 1
F.B.:		File No.: