PROJECT: E Tie Notes - Tract No 4234 INDEX: 2 of 4
SURVEY BY: KING DATE: 12-4-73 J.N. 361-0101
REVIEWED BY: DOF DATE: 12-14-73 1-3-74 SAN JOAQUIN WAY

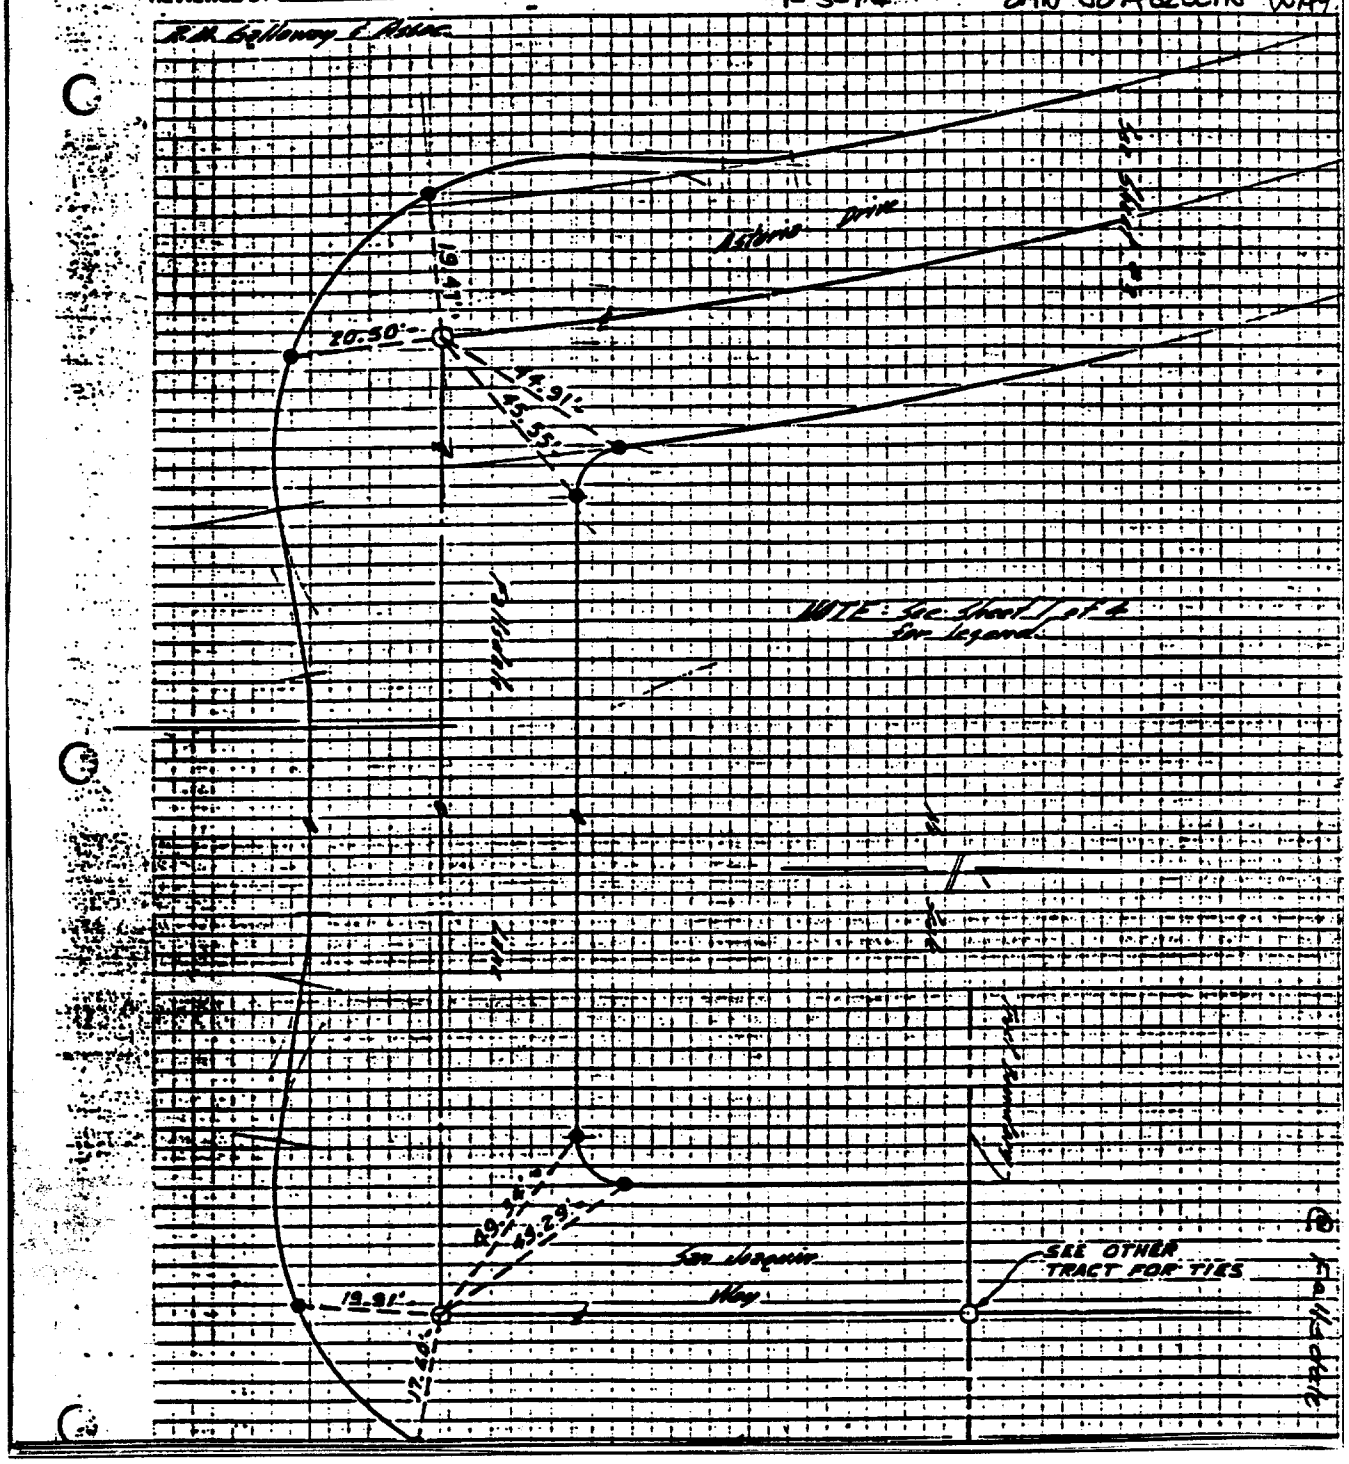

Street: SAN JOAQUIN WAY
TIE
X-Street: FAIRDALE LANE
OFFICIAL USE ONLY

✕ FD. Ramset Nail on T/C
■ FD. "C" Nail on T/C
● FD. LD. & TK. on T/C
○ Set LD. & TK. on T/C

Scale:	**OFFICIAL TIE PLAT** **CITY OF RIVERSIDE**	TRACT 4234
Date:		
Drawn by:	*These ties are for the purpose of perpetuating the found monumentation. No claim is made as to the relationship of the points or lines shown hereon to true boundary locations.*	
W.O.:		Sheet 2 of 4
F.B.:		File No.: