Street: SAN PEDRO PLACE 7147.T1F

X-Street: CUCAMONGA ST.

OFFICIAL USE ONLY

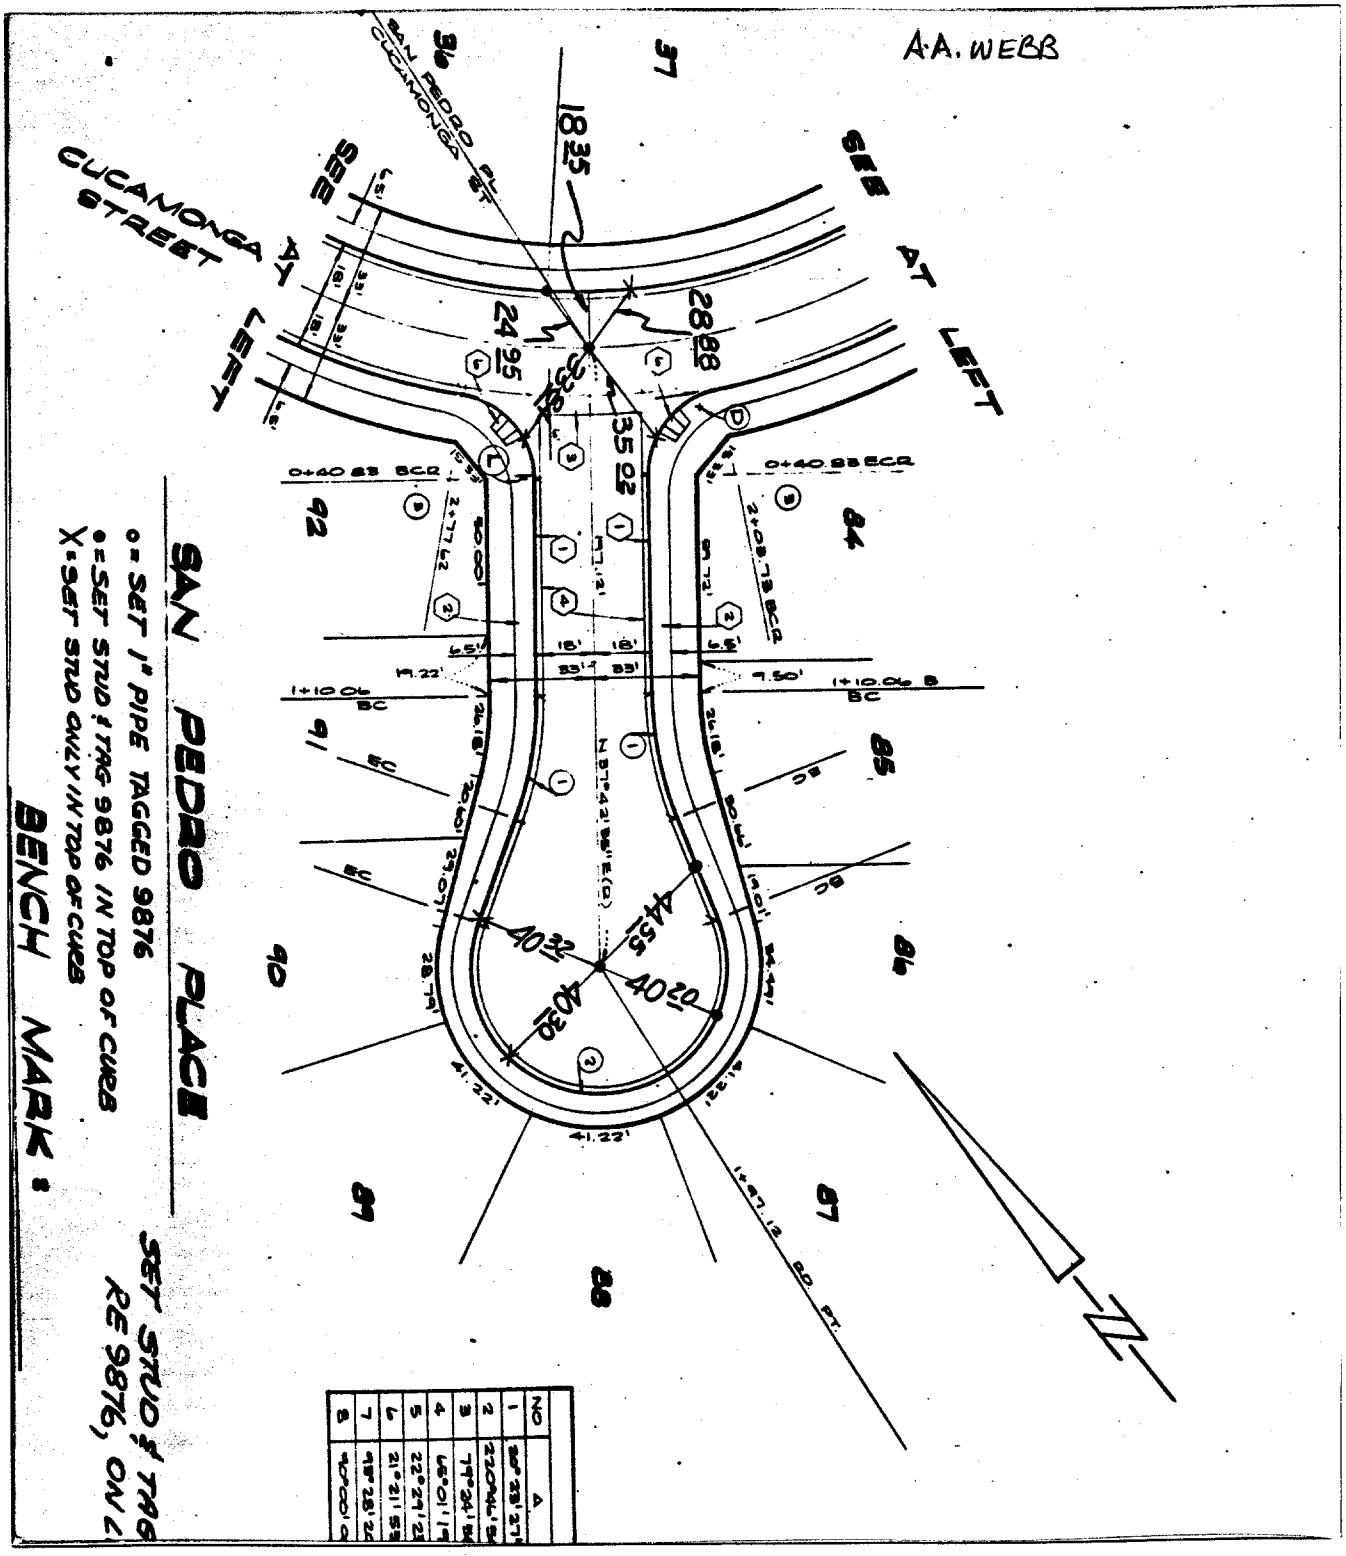

NO	Δ
1	20°23'27"
2	220°46'5
3	79°24'5
4	65°01'1
5	22°29'2
6	21°21'5
7	93°28'2
8	90°00'0

× FD. Ramset Nail on T/C

■ FD. "C" Nail on T/C

● FD. LD. & TK. on T/C

○ Set LD. & TK. on T/C

Scale:	**OFFICIAL TIE PLAT** **CITY OF RIVERSIDE**	TR 9418
Date: 10-31-78		
Drawn by:	*These ties are for the purpose of perpetuating the found monumentation. No claim is made as to the relationship of the points or lines shown hereon to true boundary locations.*	Sheet 1 of 1
W.O.:		File No.:
F.B.: 1042/140		