Street: SANTA ANA AVE 7154.TIF

X-Street: CYPRESS AVE

OFFICIAL USE ONLY

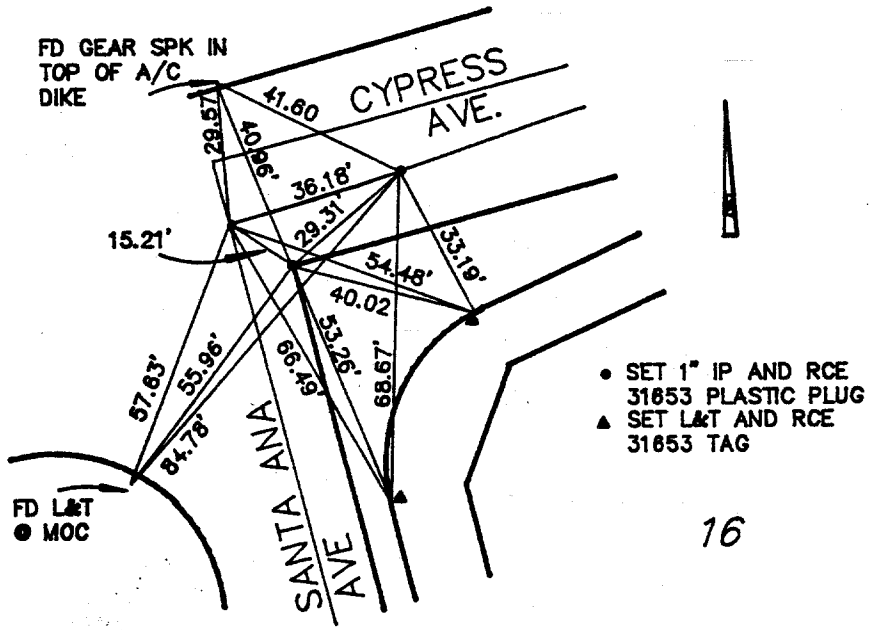

SANTA ANA AVE.
@ CYPRESS AVE.

LAND DEVELOPMENT DESIGN CORPORATION

1921 S. ARCHIBALD AVE., STE. N
ONTARIO, CA 91761
(714) 930-1466
FAX (7140 930-1468

PLANNING • CIVIL • SURVEYING

DATE:	SCALE:	SHEET:	JOB NO.	TR
11-18-91	1" = 40'	4-5	2850	25246

× FD. Ramset Nail on T/C
■ FD. "C" Nail on T/C
● FD. LD. & TK. on T/C
○ Set LD. & TK. on T/C

Scale:	**OFFICIAL TIE PLAT** **CITY OF RIVERSIDE**	TR. 25246
Date:		
Drawn by:	*These ties are for the purpose of perpetuating the found monumentation. No claim is made as to the relationship of the points or lines shown hereon to true boundary locations.*	Sheet 1 of 1
W.O.:		File No.:
F.B.:		