STREET CENTRAL AVE. X-STREET SCHOOL CIRCLE

OFFICE USE ONLY

7186.TIE

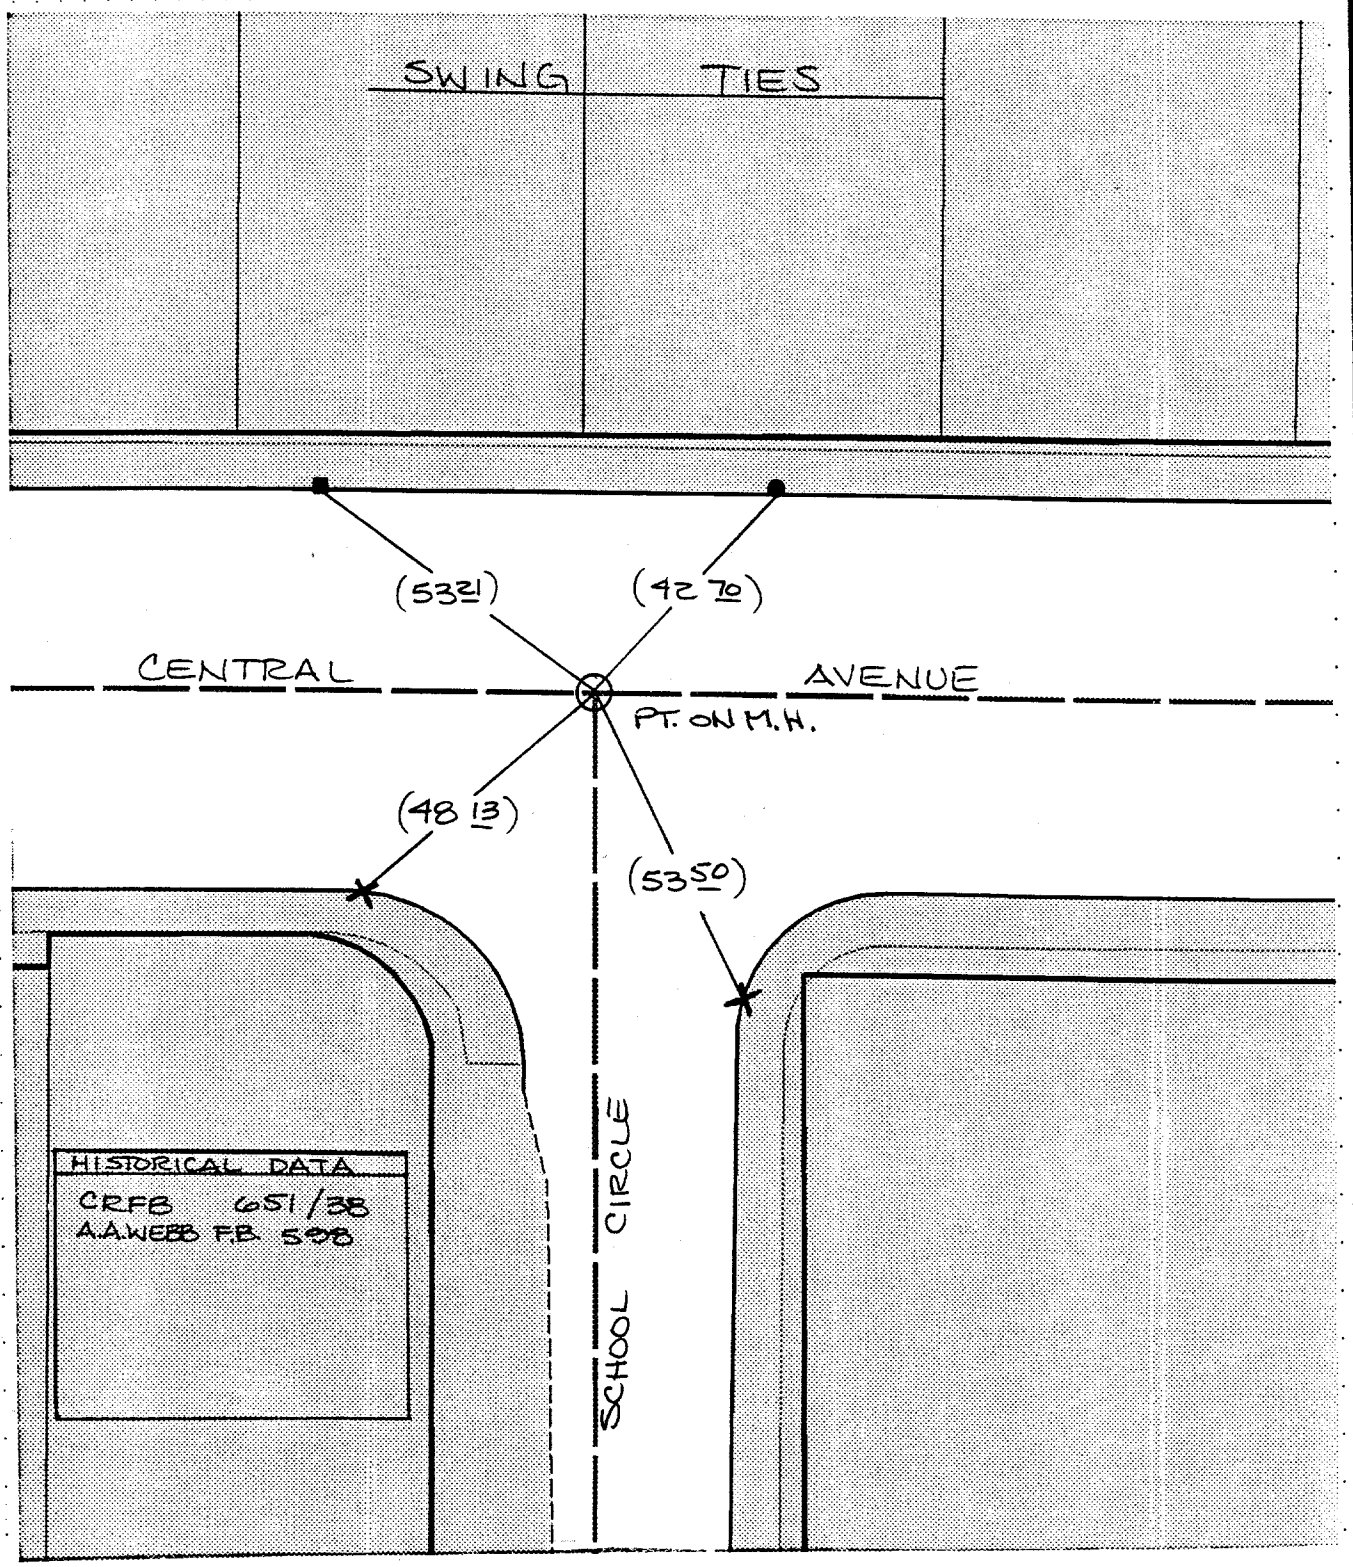


X FD. Ramset Nail on T/C

■ FD. "C" Nail on T/C

● FD. LD. & TK. on T/C

○ SET LD. & TK. On T/C

| | | |
|---|---|---|
| SCALE: 1" = 30' | OFFICIAL TIE PLAT<br>CITY OF RIVERSIDE | SHEET<br>1 |
| DATE: 6/9/97 | | |
| DR. BY: VT | *These ties are for the purpose of perpetuating the found monumentation. No claim is made as to the relationship of the points or lines shown hereon to true boundary locations.* | OF 1 SHEETS |
| W.O.: | | FILE NO.: |
| F.B.: | | |