SURVEY OF RALT 19235 & TIES SHEET 3 OF 3 SHEETS

FOR OSBORNE W.O.No. 84-8303 DATE 5-29-85

SURVEY PARTY ANHORN, ANDREWS, MOYER REF. A.M.

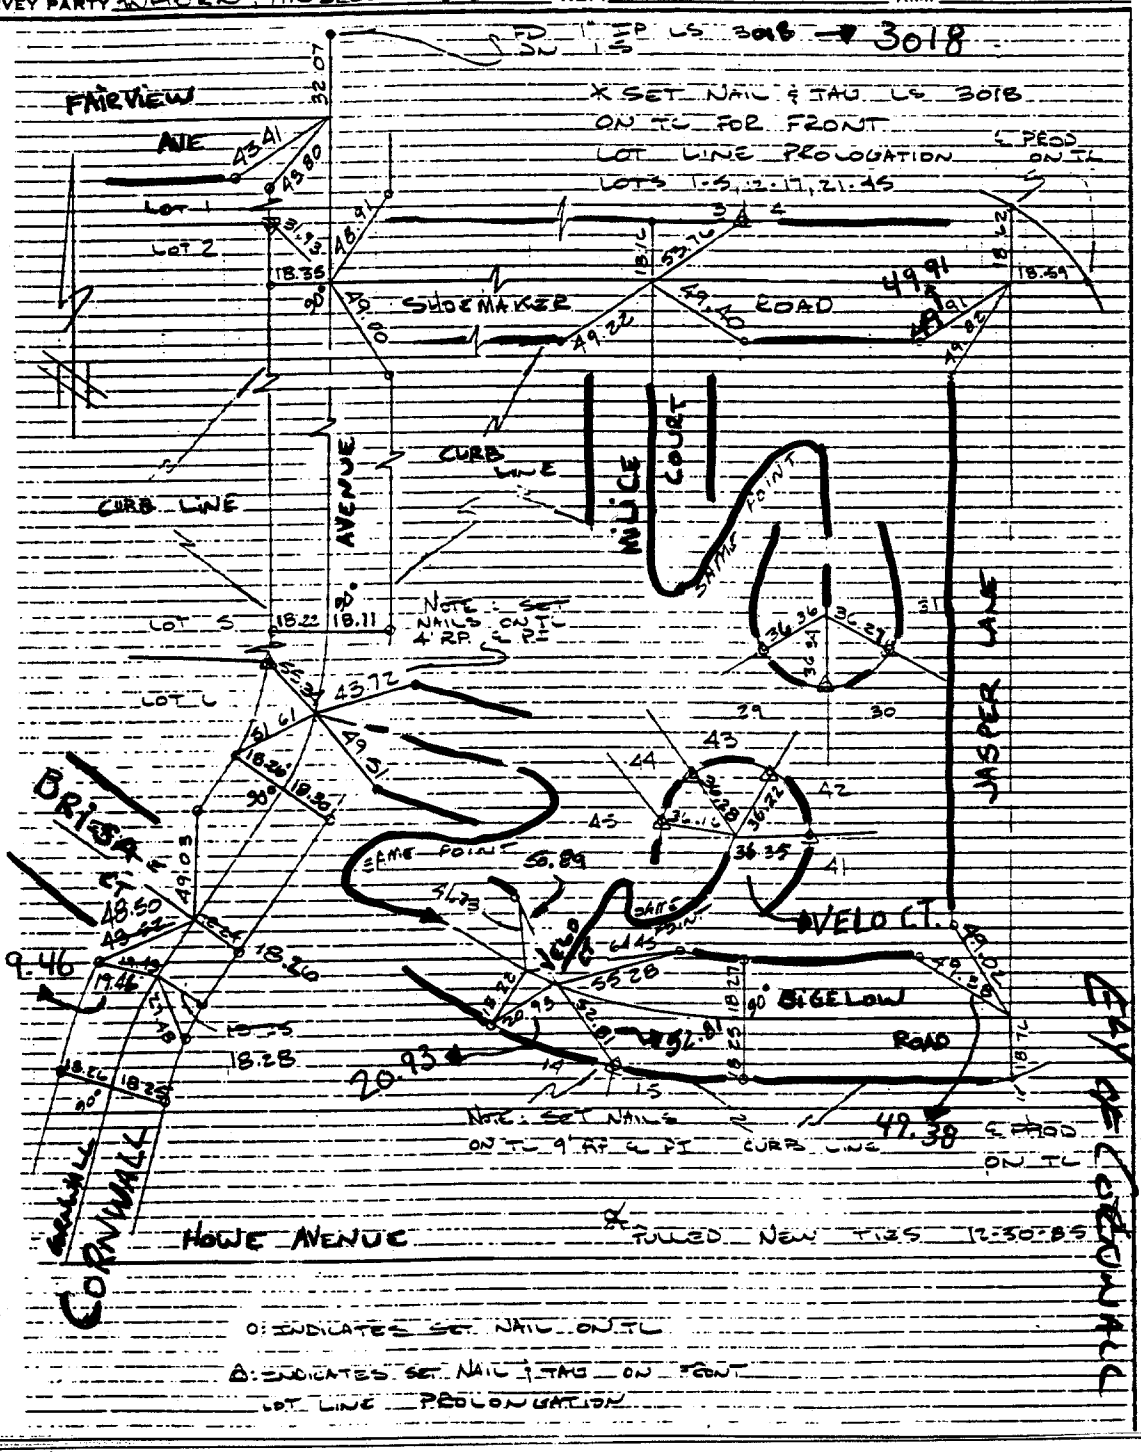

SURVEY NOTES

Street: SHOEMAKER RD 7274 TIE

X-Street: City of Cornwall

OFFICIAL USE ONLY

× FD. Ramset Nail on T/C

■ FD. "C" Nail on T/C

● FD. LD. & TK. on T/C

○ Set LD. & TK. on T/C

Scale:	**OFFICIAL TIE PLAT**	
Date:	**CITY OF RIVERSIDE**	
Drawn by:	*These ties are for the purpose of perpetuating the found monumentation. No claim is made as to the relationship of the points or lines shown hereon to true boundary locations.*	Sheet 1 of 1
W.O.:		File No.:
F.B.:		