Street: SIMMONS 7337.TIF

X-Street: RANCHO DEL ORO

OFFICIAL USE ONLY

TRACT 20866

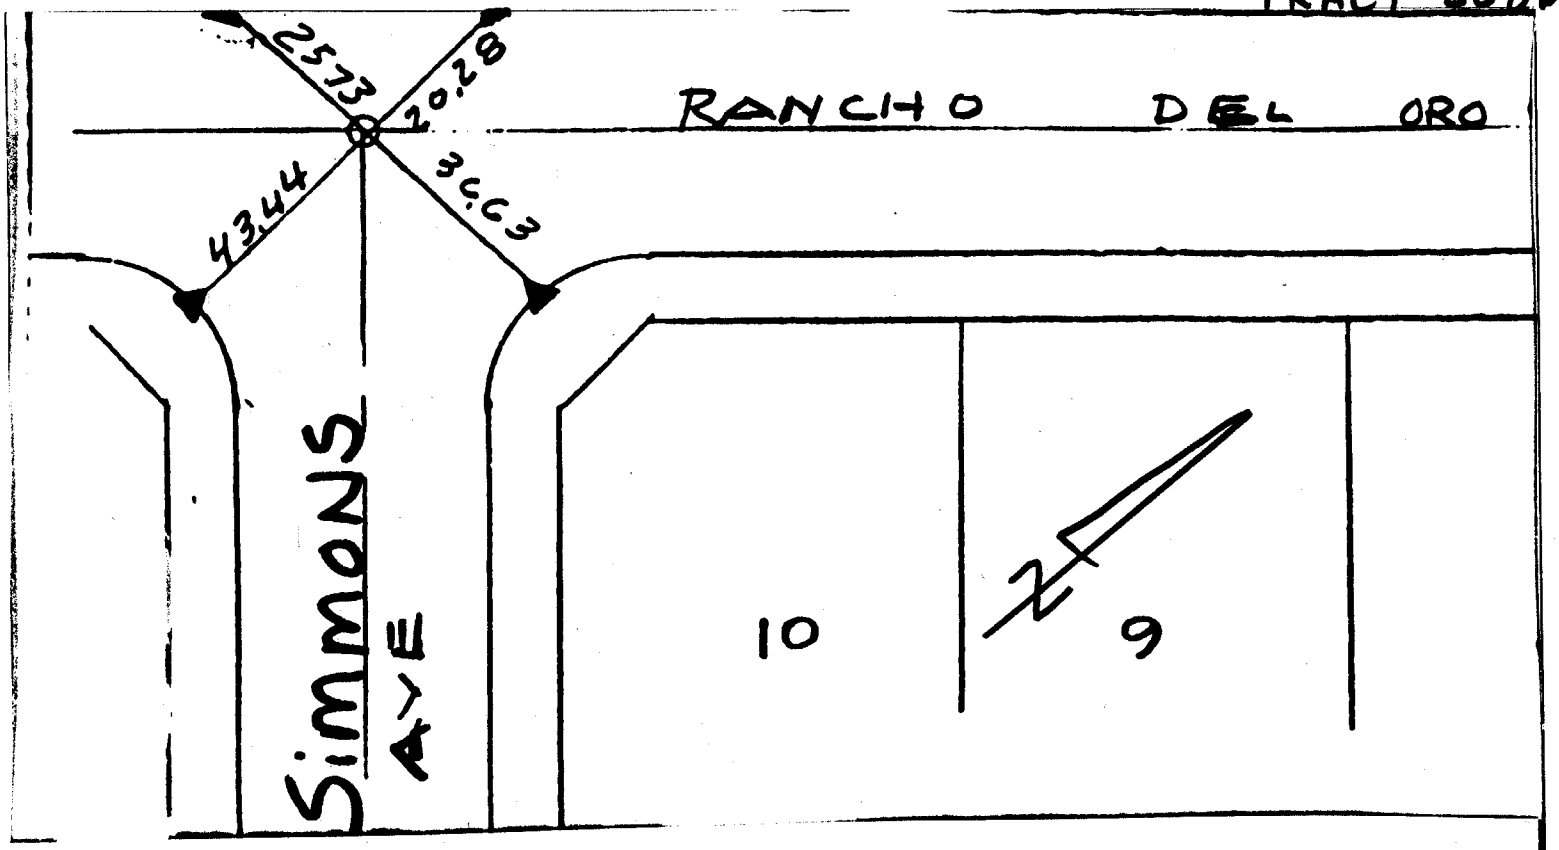

△ - SET N & TAG RCE 11842 ON T.C. @ LOT LINE PROJECTED

▲ - SET "RAMSET" NAIL

○ - SET 1" I.P. TAGGED RCE 11842

● - FOUND MONUMENT

● FD. LD. & TK. on T/C
○ Set LD. & TK. on T/C
× FD. Ramset Nail on T/C
■ FD. "C" Nail on T/C

SCALE: 1" = 60'	OFFICIAL TIE PLAT CITY OF RIVERSIDE	SHEET 2
DATE: 2-23-95	ALBERT A. WEBB ASSOCIATES CIVIL ENGINEERS	OF 2 SHEETS
DR. BY: DB	RIVERSIDE CALIFORNIA	FILE NO.:
J.O.: 95-64		
F.B.: 1995		

OFFICIAL TIE PLAT
CITY OF RIVERSIDE

These ties are for the purpose of perpetuating the found monumentation. No claim is made as to the relationship of the points or lines shown hereon to true boundary locations.

Sheet 1 of 1

File No.:

Scale:

Date:

Drawn by:

W.O.:

F.B.: