SURVEY OF Barnum-Bradley TR 18505 DATE 11-7-84 J.O. 84-19

PARTY NO. AND MEMBERS Bailey Diaz Jr Espinoza F.B. 1053 PAGE 29

M.S. NOTES CALC'D BY: CALC'S CHECKED BY: MAP NO. WEATHER

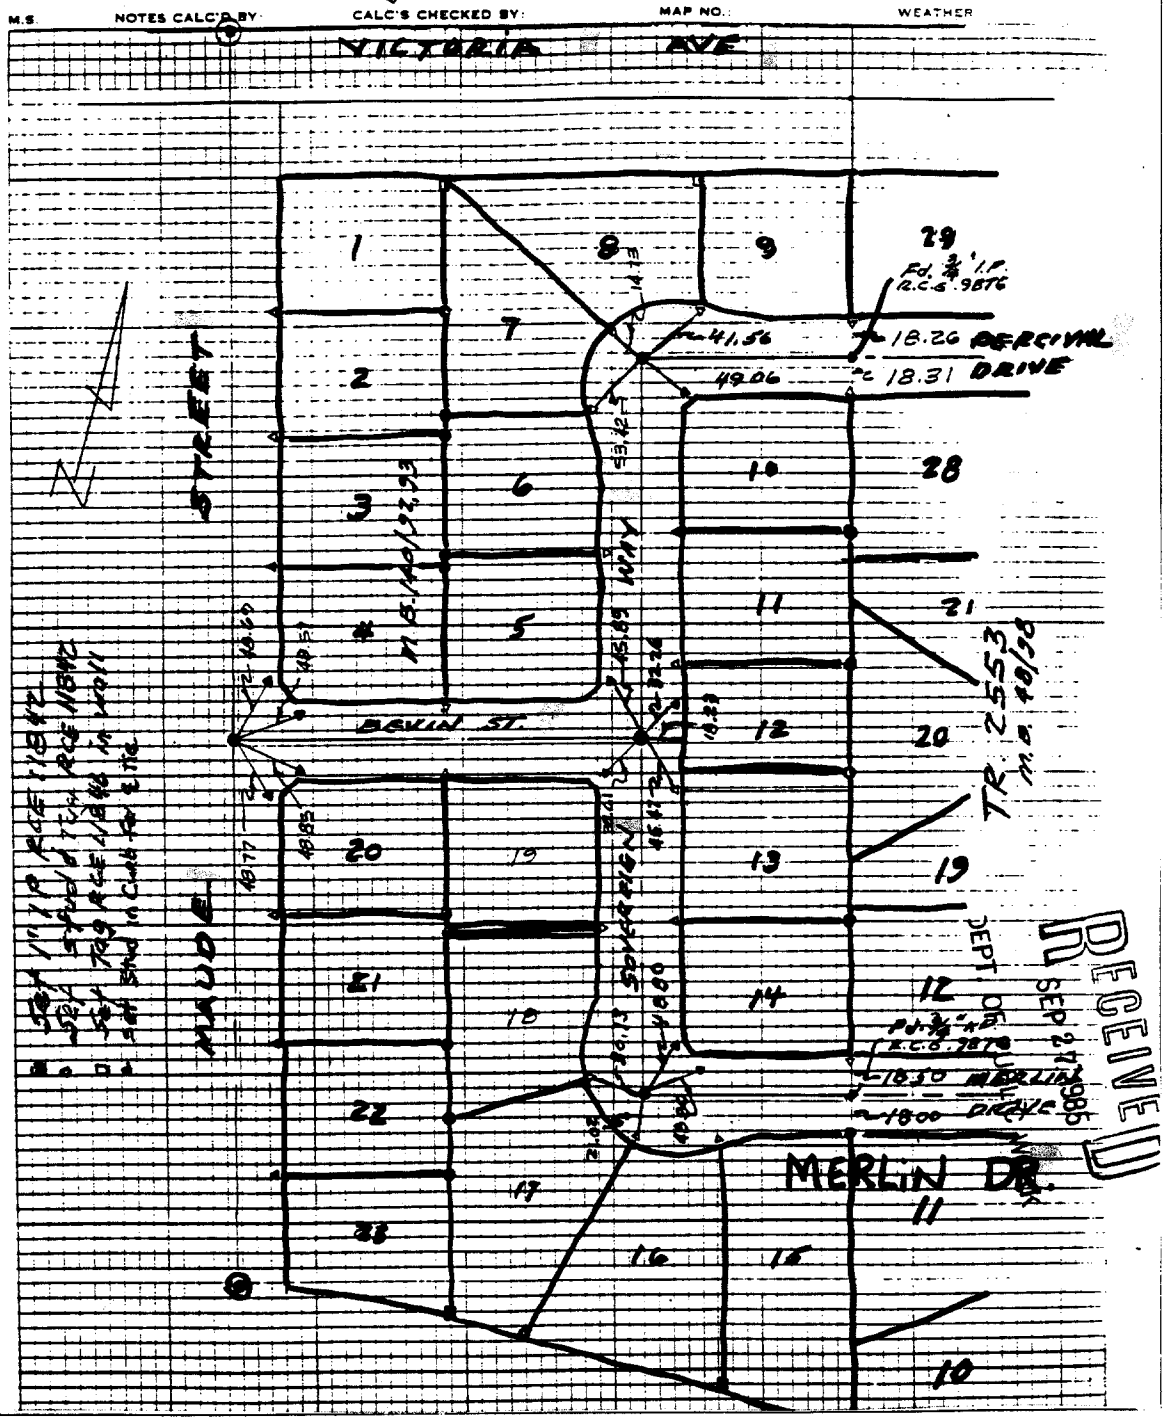

Street: SOVEREIGN WAY 7357.TIF

X-Street: B/T PERCIVAL DR. & MERLIN DR.

OFFICIAL USE ONLY

✕ FD. Ramset Nail on T/C

■ FD. "C" Nail on T/C

● FD. LD. & TK. on T/C

○ Set LD. & TK. on T/C

Scale:

Date:

Drawn by:

W.O.:

F.B.:

OFFICIAL TIE PLAT

CITY OF RIVERSIDE

These ties are for the purpose of perpetuating the found monumentation. No claim is made as to the relationship of the points or lines shown hereon to true boundary locations.

Sheet 1 of 1

File No.: