Street: LA SIERRA AVE X-Street: SPAULDING DR.

7361.TIF

OFFICIAL USE ONLY

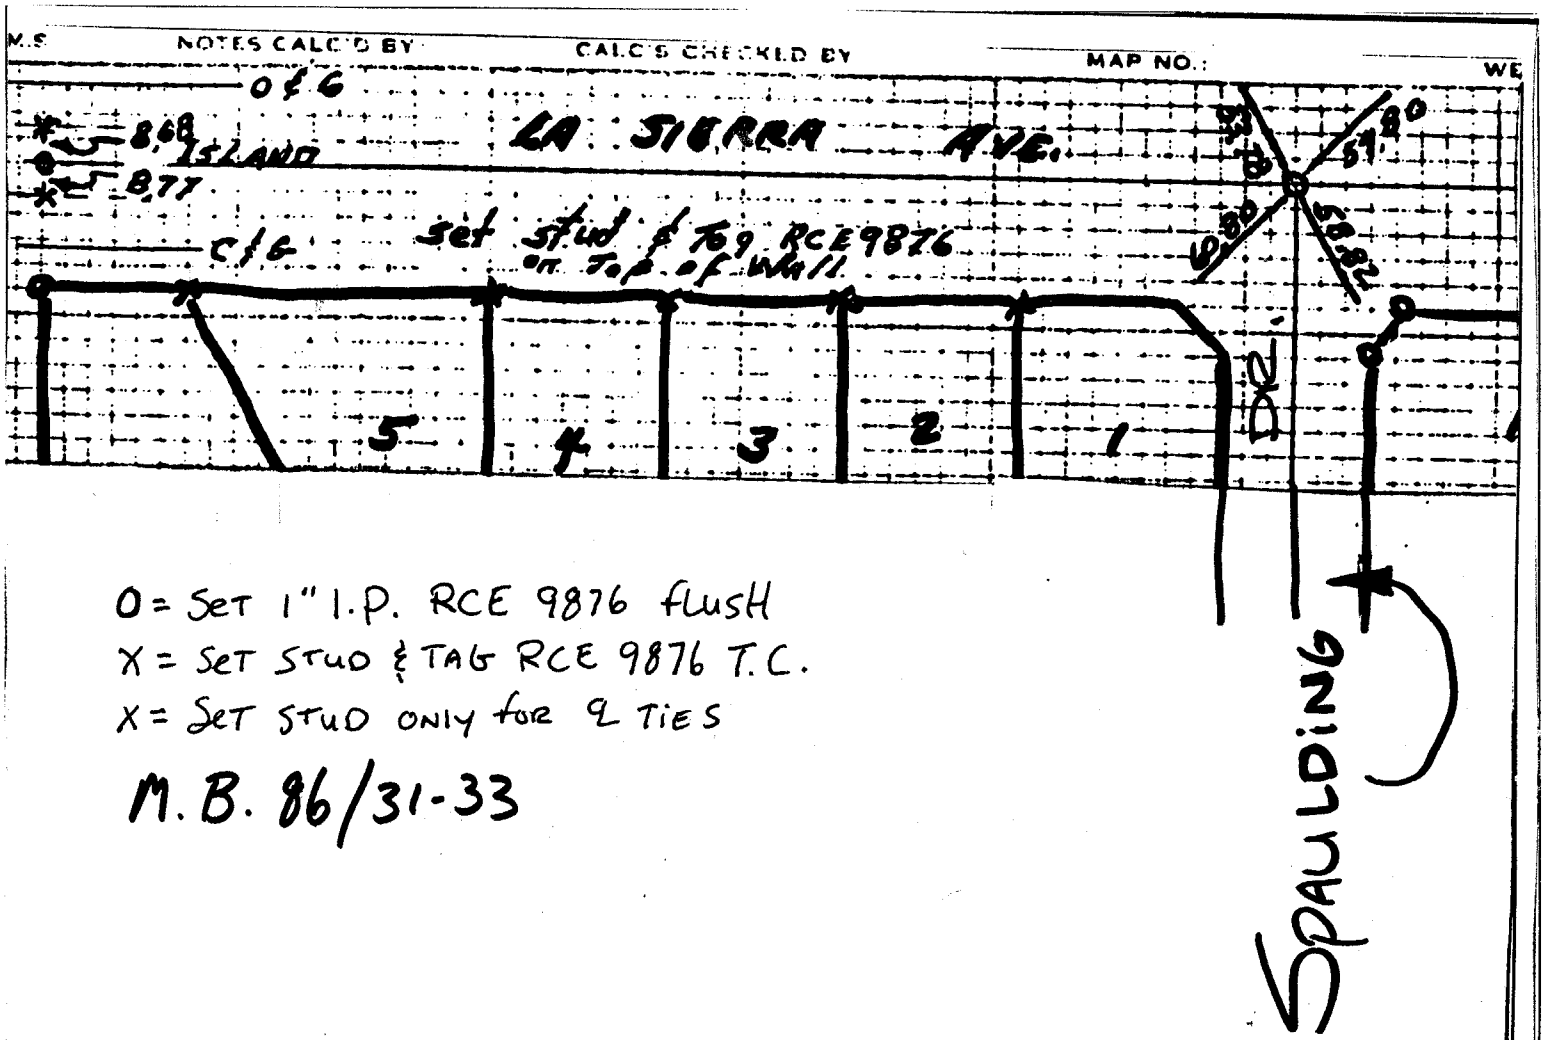

O = Set 1" I.P. RCE 9876 flush

X = Set stud & Tag RCE 9876 T.C.

X = Set stud only for ℄ ties

M.B. 86/31-33

See pg. 207

SURVEY OF TR. No 5677-3 & TR 5677 DATE 4-8-77 J.O. 76-18 76-67

PARTY NO. AND MEMBERS Joe Aguilar, K. Evans, S. MacArthur F.B. 1032 PAGE 205

× FD. Ramset Nail on T/C ● FD. LD. & TK. on T/C

■ FD. "C" Nail on T/C ○ Set LD. & TK. on T/C

OFFICIAL TIE PLAT

CITY OF RIVERSIDE

These ties are for the purpose of perpetuating the found monumentation. No claim is made as to the relationship of the points or lines shown hereon to true boundary locations.

Sheet 1 of 1

File No.:

Scale:

Date:

Drawn by:

W.O.:

F.B.: