742.T/F

SURVEY OF ℄ TIES (TR 22275-1) SHEET 2 OF 8 SHEETS

FOR VAN DAELE W.O. No. 11495 Date 3-9-90

SURVEY PARTY CENNAROZZI TENNEY REF. A.M.

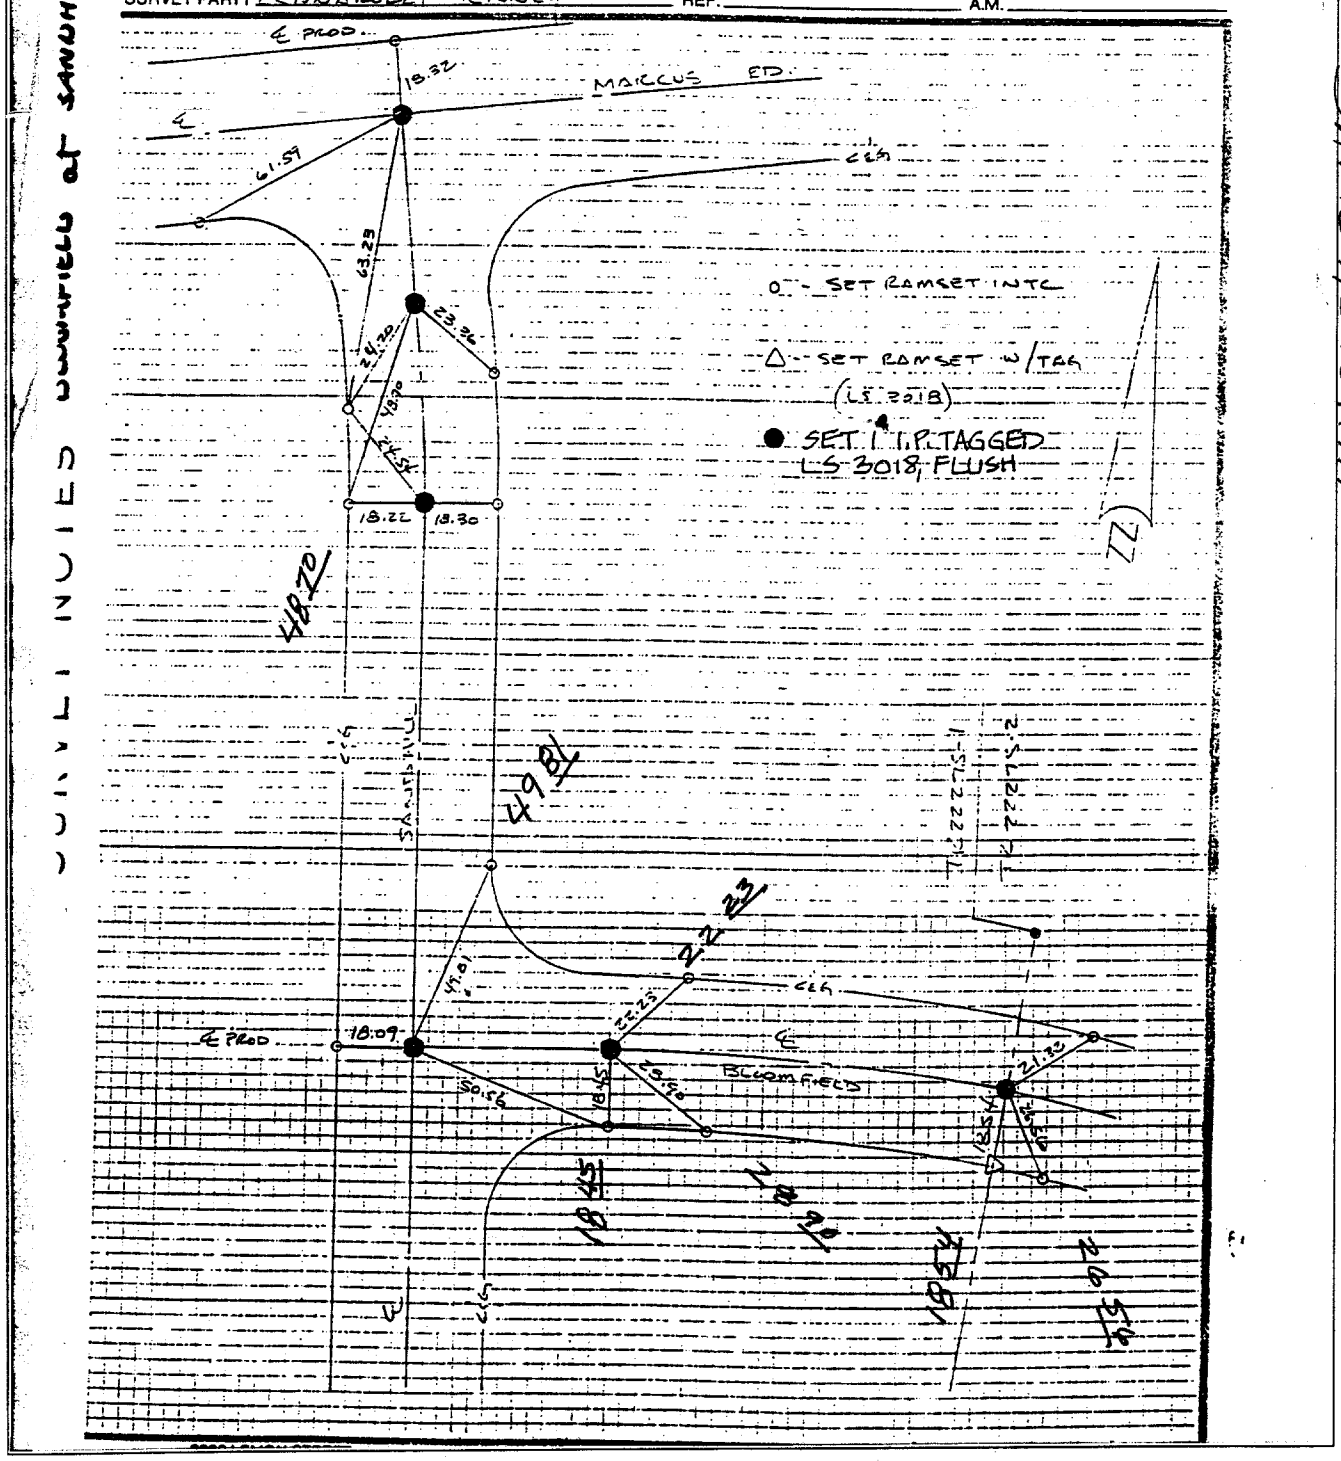

SAME AS 737.T/F

Street: BLOOMFIELD 742.T/F

X-Street: SANDHILL

OFFICIAL USE ONLY

× FD. Ramset Nail on T/C

■ FD. "C" Nail on T/C

● FD. LD. & TK. on T/C

○ Set LD. & TK. on T/C

Scale:	**OFFICIAL TIE PLAT** **CITY OF RIVERSIDE**	
Date:		
Drawn by:	*These ties are for the purpose of perpetuating the found monumentation. No claim is made as to the relationship of the points or lines shown hereon to true boundary locations.*	Sheet 2 of 8
W.O.:		File No.:
F.B.:		