Street: SUMMIT ST. 7416. T/P

X-Street: GRACE ST.

OFFICIAL USE ONLY

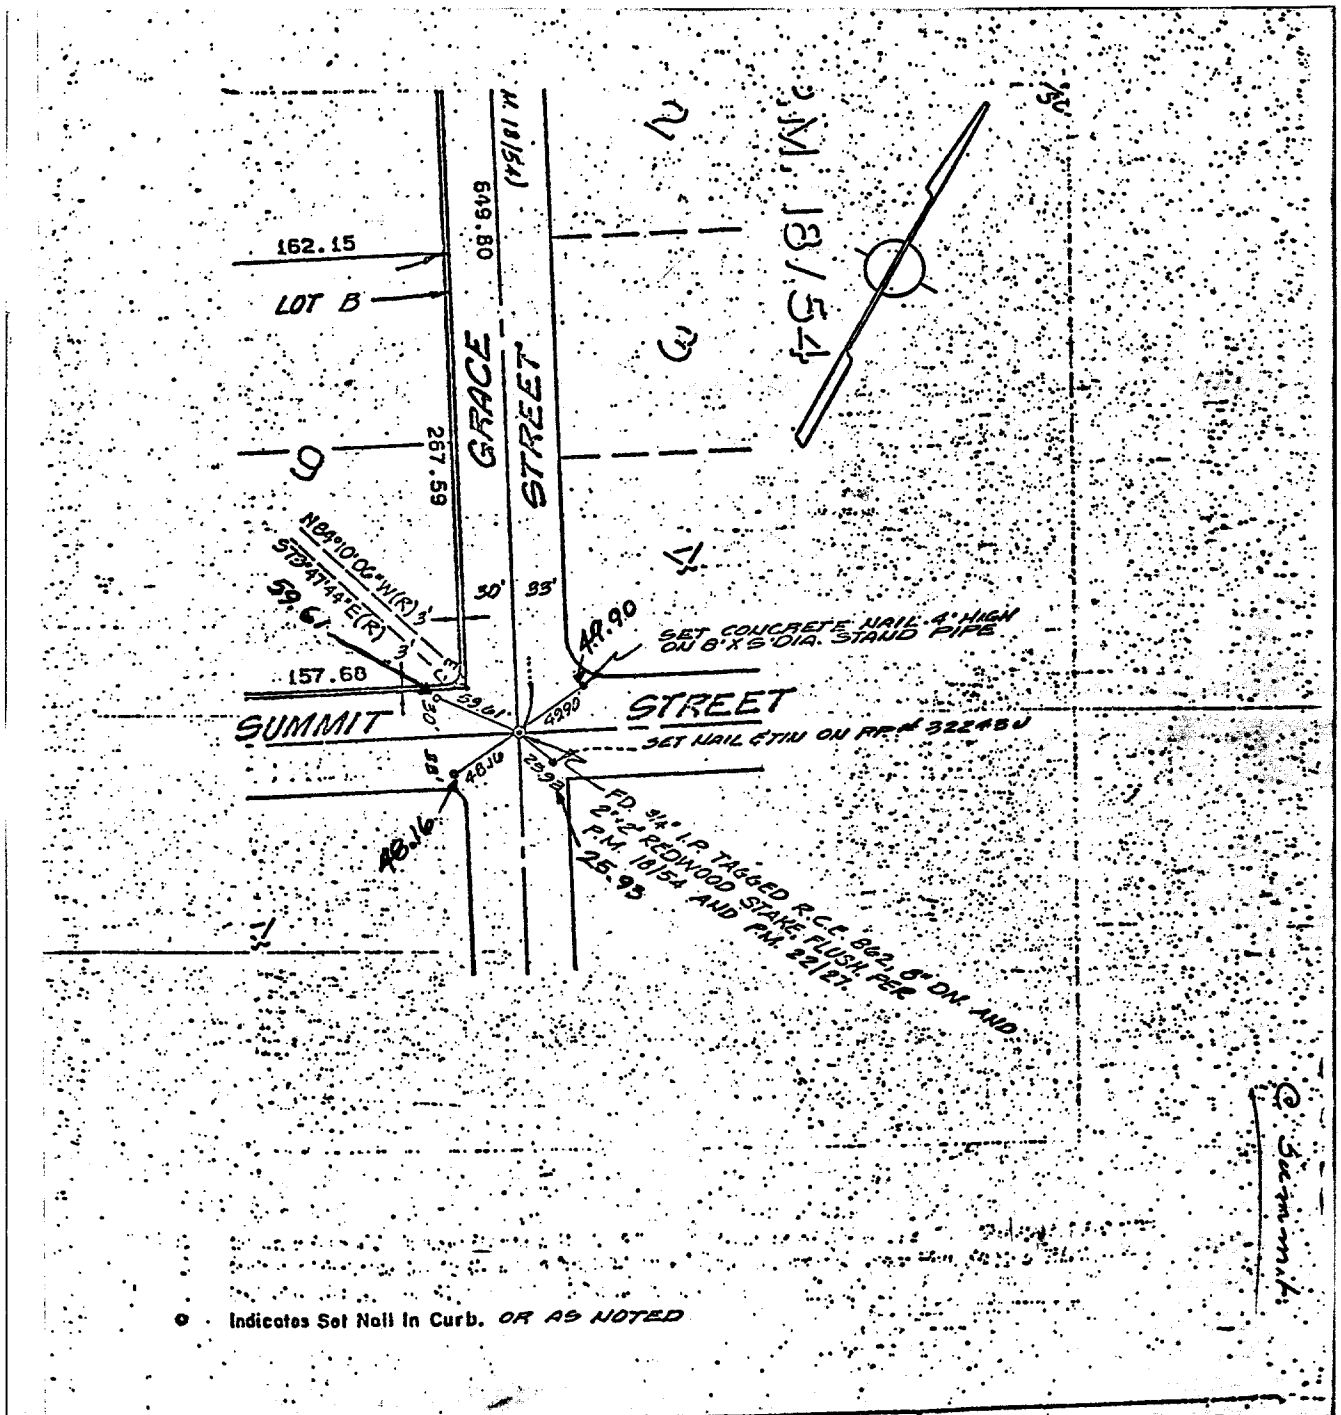

E DAVIDSON ASSOCIATES 3426 TENTH STREET RIVERSIDE, CALIFORNIA	MONUMENT TIES FOR TRACT 8007	SHEET NO. 2 OF 2 DATE MAY 1978 SCALE 1" = 100'

X FD. Ramset Nail on T/C

■ FD. "C" Nail on T/C

● FD. LD. & TK. on T/C

○ Set LD. & TK. on T/C

Scale:	**OFFICIAL TIE PLAT** **CITY OF RIVERSIDE**	
Date:		
Drawn by:		
W.O.:	*These ties are for the purpose of perpetuating the found monumentation. No claim is made as to the relationship of the points or lines shown hereon to true boundary locations.*	Sheet 1 of 1
F.B.:		File No.: