J.F. Davidson Associates, Inc.
ENGINEERING PLANNING SURVEYING
ARCHITECTURE LANDSCAPE ARCHITECTURE

F.B. 11009/61

SURVEY OF ℄ TIES TR 21834-2 SHT. 2 OF 3
FOR VAN DAELE W.O. No. 11009 Date 28 JULY 89
SURVEY PARTY HOPKINS, CHACON REF. A.M.

Street: SWEETBAY RD. 7537. TIE
X-Street: MESQUITE CNYN. RD.
OFFICIAL USE ONLY

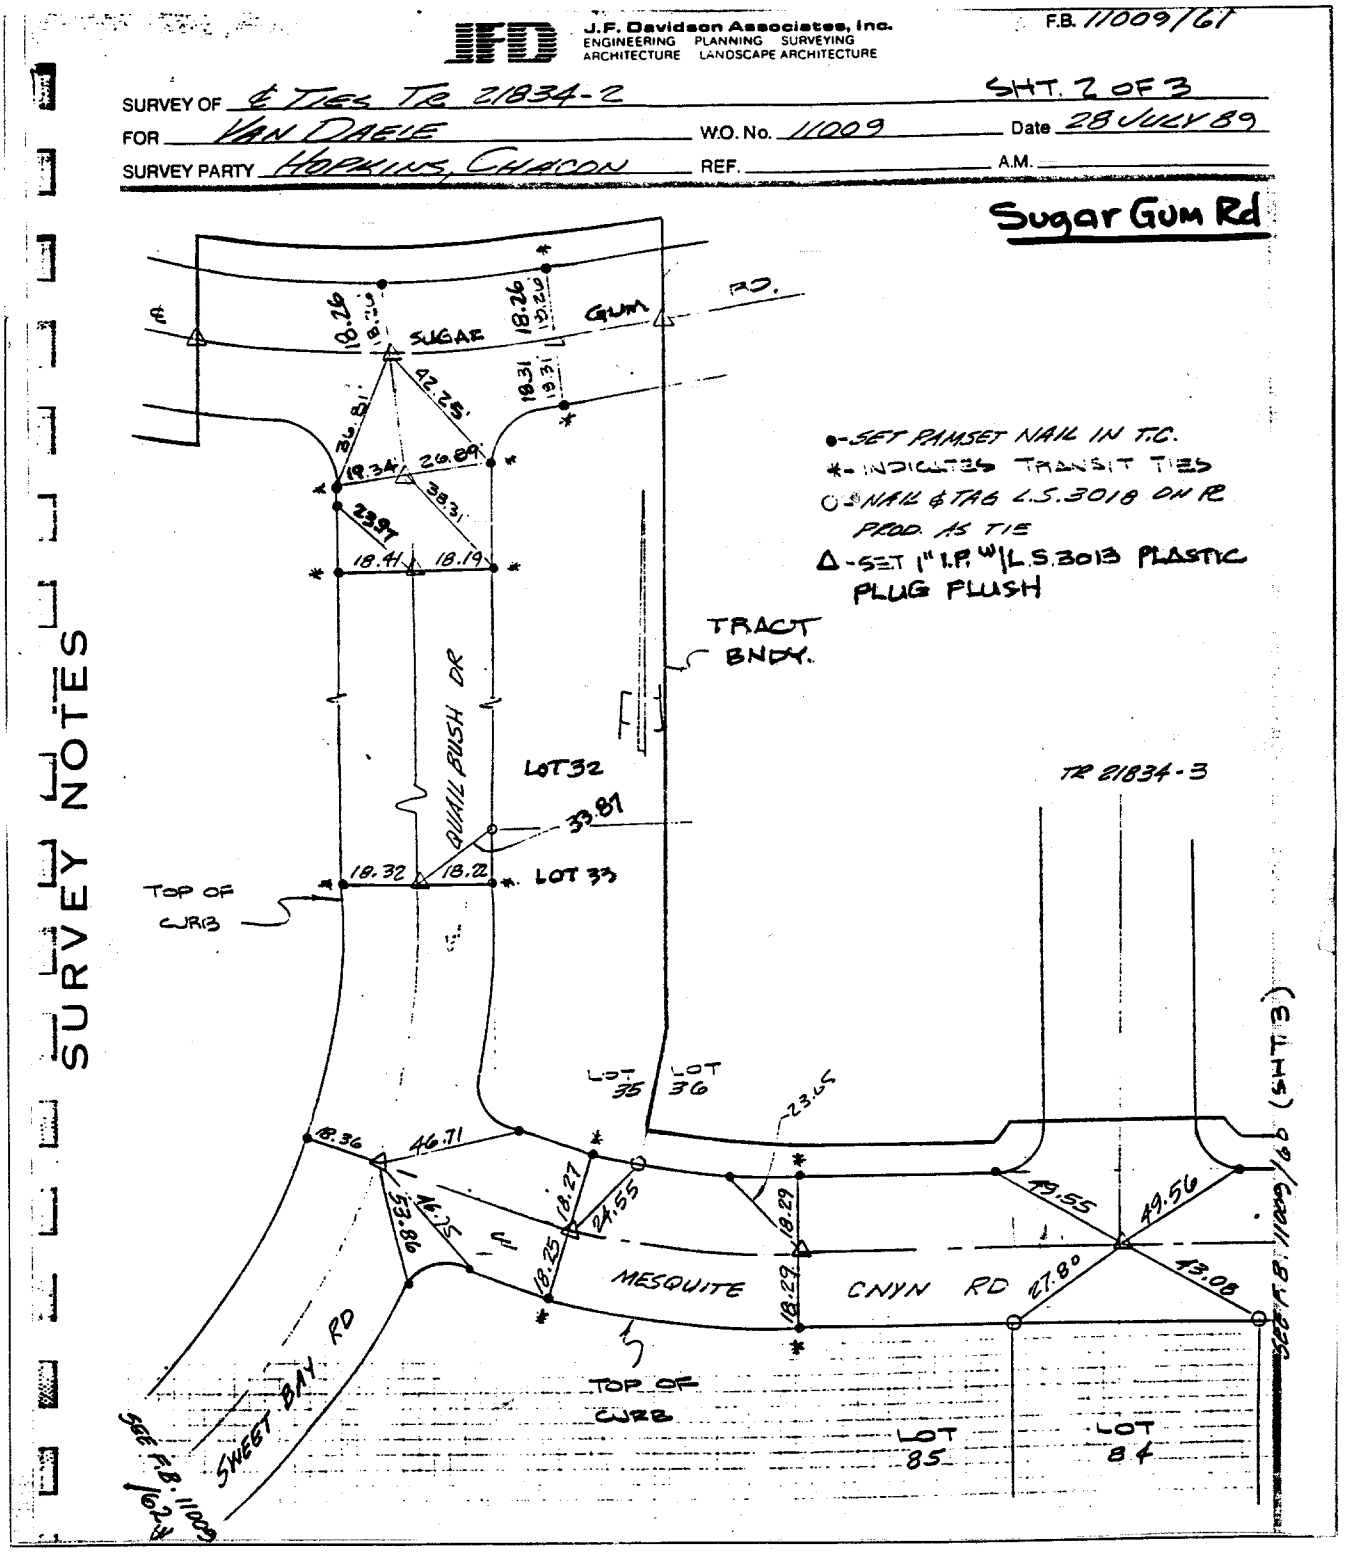

SURVEY NOTES

✕ FD. Ramset Nail on T/C
■ FD. "C" Nail on T/C
● FD. LD. & TK. on T/C
○ Set LD. & TK. on T/C

Scale:	**OFFICIAL TIE PLAT** **CITY OF RIVERSIDE**	
Date:		
Drawn by:	*These ties are for the purpose of perpetuating the found monumentation. No claim is made as to the relationship of the points or lines shown hereon to true boundary locations.*	Sheet 1 of 1
W.O.:		
F.B.:		File No.: