763 T/F

Street: BOLIVAR ST 763 T/F

X-Street: ANAHEIN

OFFICIAL USE ONLY

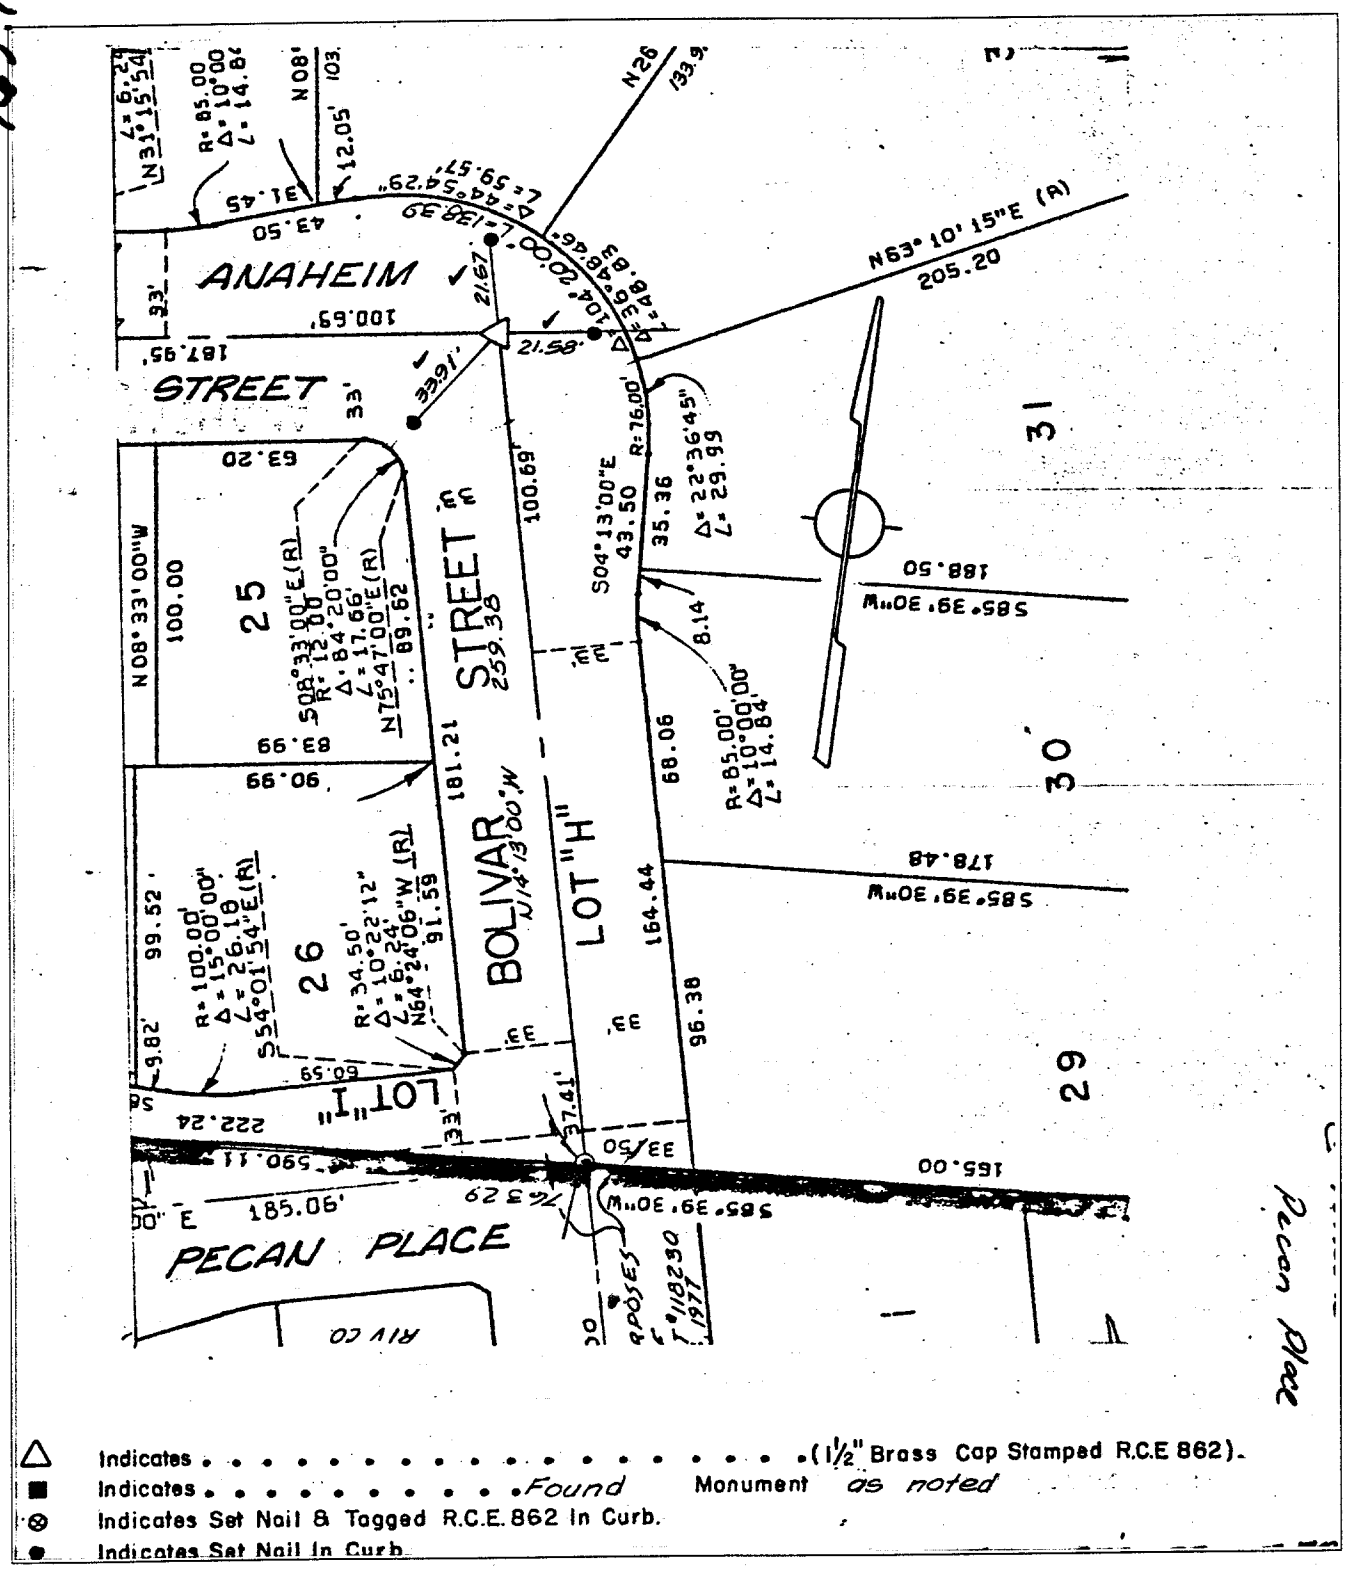

△ Indicates . . . . . (1½" Brass Cap Stamped R.C.E 862).

■ Indicates . . . . . Found Monument as noted

⊗ Indicates Set Nail & Tagged R.C.E. 862 In Curb.

● Indicates Set Nail In Curb

× FD. Ramset Nail on T/C

■ FD. "C" Nail on T/C

● FD. LD. & TK. on T/C

○ Set LD. & TK. on T/C

Scale:	**OFFICIAL TIE PLAT**	
Date:	**CITY OF RIVERSIDE**	
Drawn by:	*These ties are for the purpose of perpetuating the found monumentation. No claim is made as to the relationship of the points or lines shown hereon to true boundary locations.*	
W.O.:		Sheet 1 of 1
F.B.:		File No.: