SURVEY OF PRIMROSE DRIVE / TAFT STREET INDEX LL11 PAGE 93A

SURVEYED BY GARCIA - STEPHENS - LOPEZ DATE AUG 23, 1989

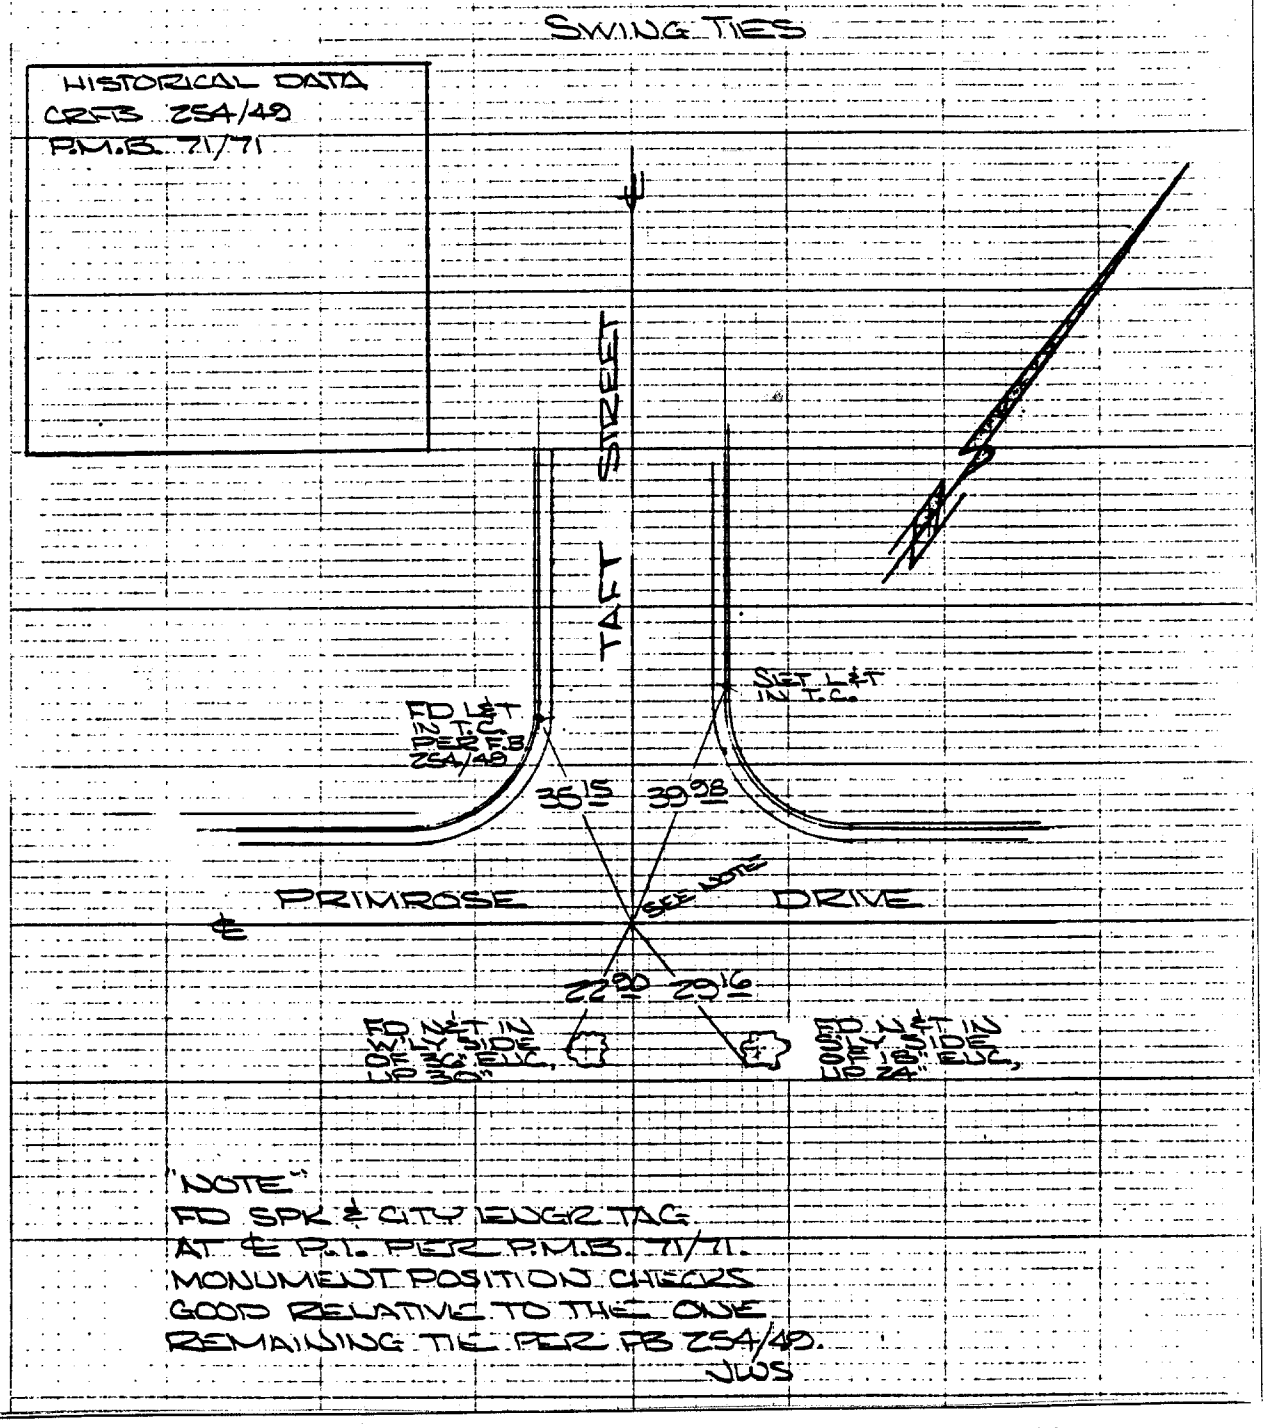

Street: TAFT ST. 7667. T/F

X-Street: PRIMROSE DR.

OFFICIAL USE ONLY

✕ FD. Ramset Nail on T/C

■ FD. "C" Nail on T/C

● FD. LD. & TK. on T/C

○ Set LD. & TK. on T/C

Scale:	**OFFICIAL TIE PLAT** **CITY OF RIVERSIDE**	
Date:		
Drawn by:	*These ties are for the purpose of perpetuating the found monumentation. No claim is made as to the relationship of the points or lines shown hereon to true boundary locations.*	Sheet 1 of 1
W.O.:		File No.:
F.B.:		