Street: TALCEY TERRACE X-Street: GOLDEN STAR AVE

675. TIE

OFFICIAL USE ONLY

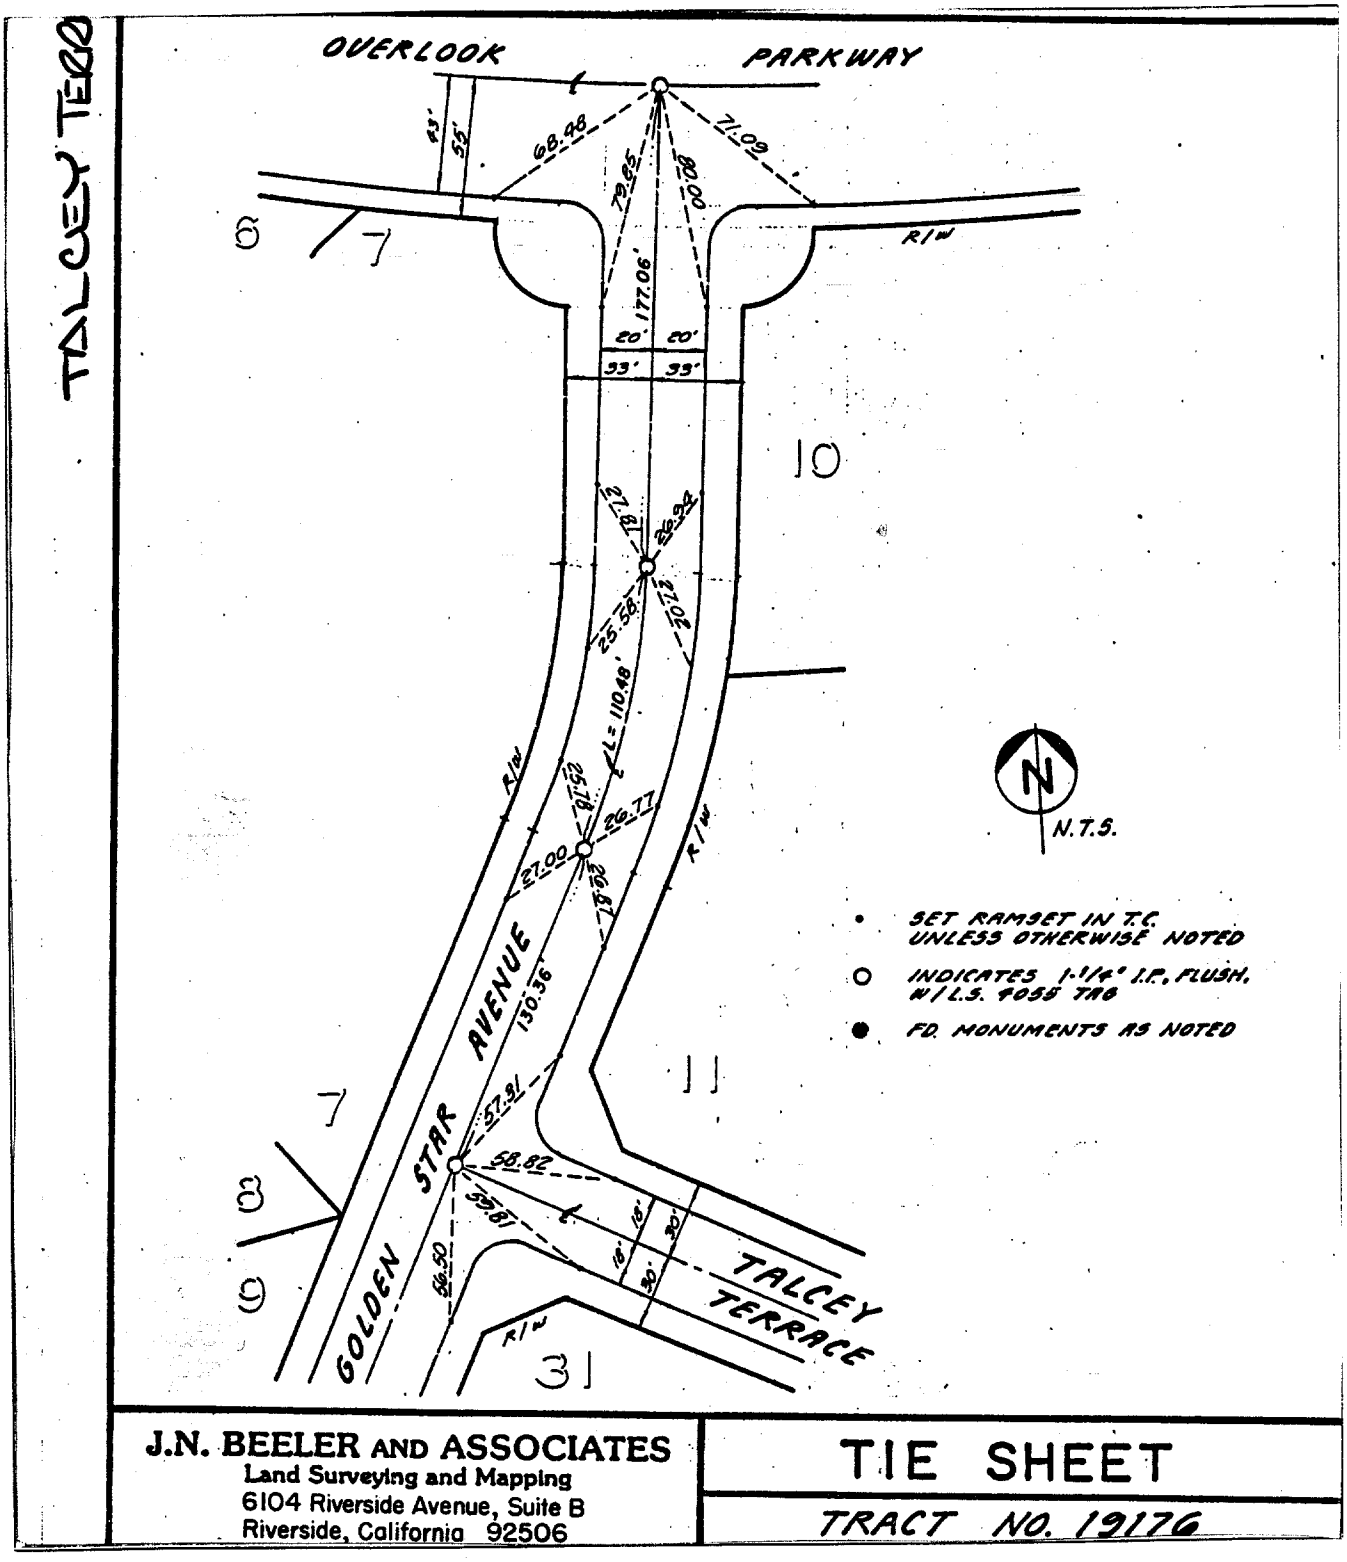

J.N. BEELER AND ASSOCIATES
Land Surveying and Mapping
6104 Riverside Avenue, Suite B
Riverside, California 92506

TIE SHEET

TRACT NO. 19176

× FD. Ramset Nail on T/C
■ FD. "C" Nail on T/C
● FD. LD. & TK. on T/C
○ Set LD. & TK. on T/C

Scale:	**OFFICIAL TIE PLAT** CITY OF RIVERSIDE	TRACT 19176
Date: 8/23/88		
Drawn by: E.B.	*These ties are for the purpose of perpetuating the found monumentation. No claim is made as to the relationship of the points or lines shown hereon to true boundary locations.*	Sheet 1 of 1
W.O.:		File No.:
F.B.:		